Entertainment shopping center

By : Doha Hammad

CONCEPT

Radial

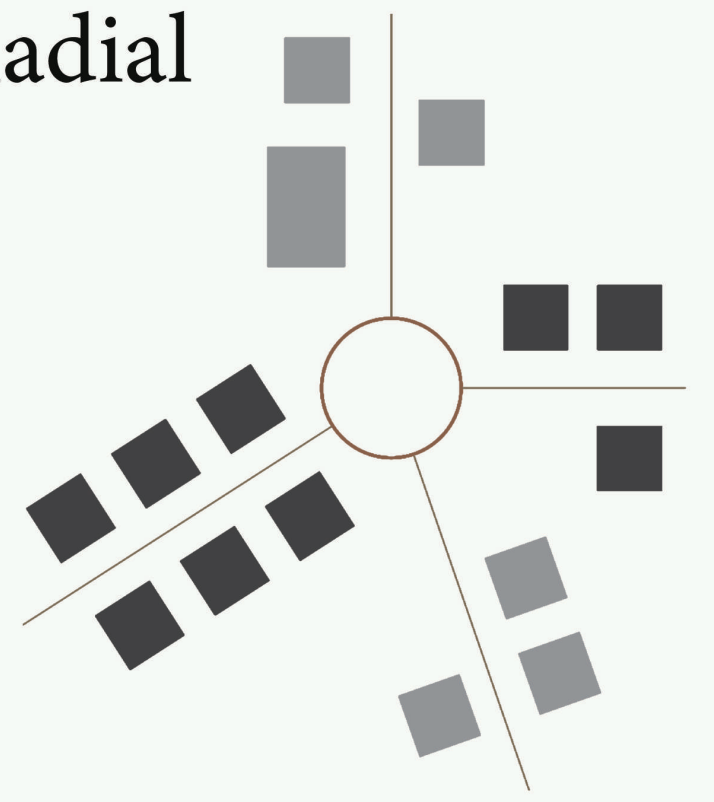

Main space

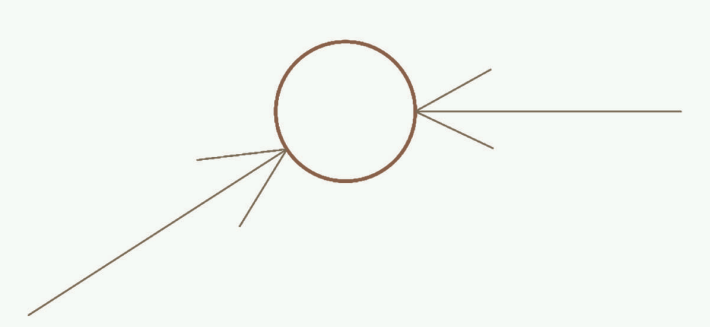

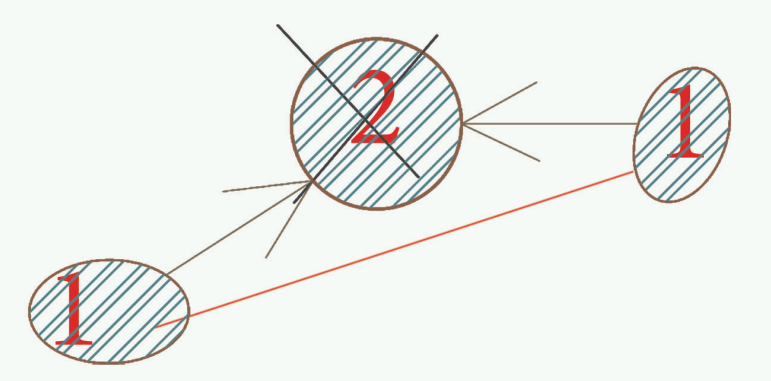

when elements of a design or composition are arranged around a distinct central point

① open interior spaces (VOIDS

② Green area - Main Space

A corridor connecting the inside with the outside

A corridor connecting the inside with the outside

Entrances and exits

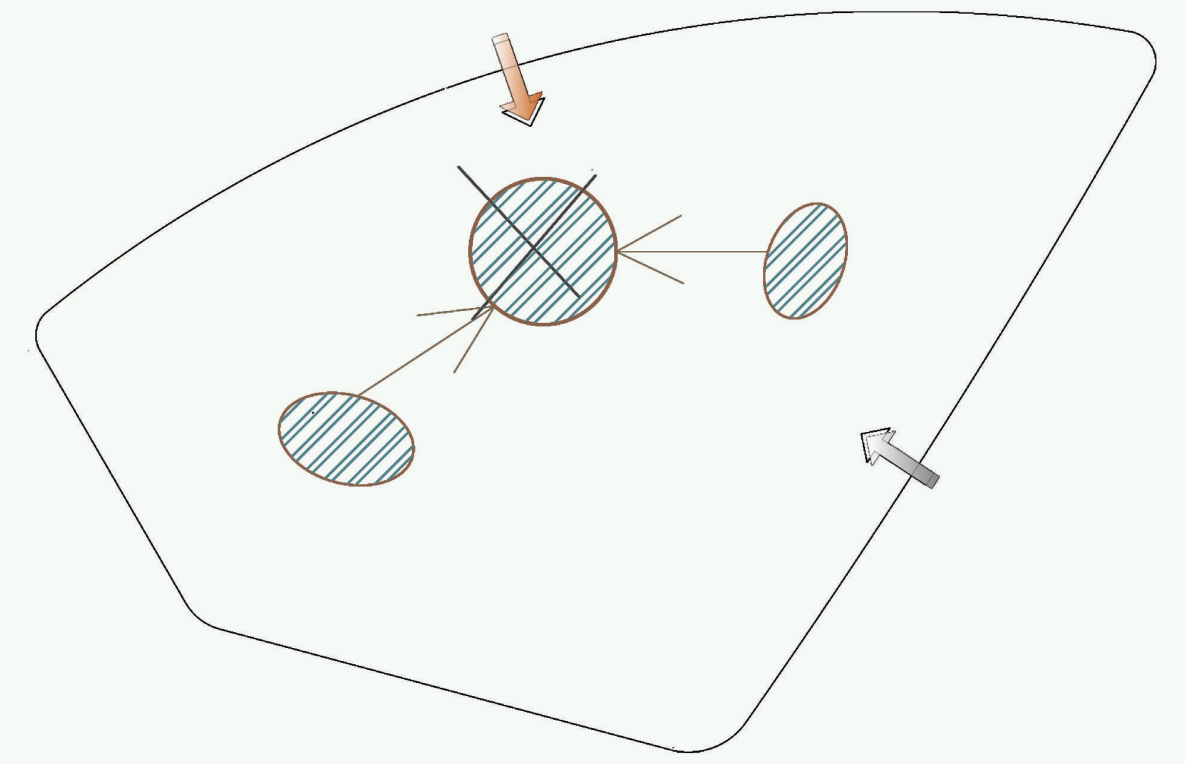

SITE

The project land is located in the lands of an area that includes 7 adjacent villages and is located south of the city of Tulkarm and affiliated to the Tulkarm Governorate and northwest of the city of Nablus on the line of the main road connecting the cities of Qalqilya and Tulkarm

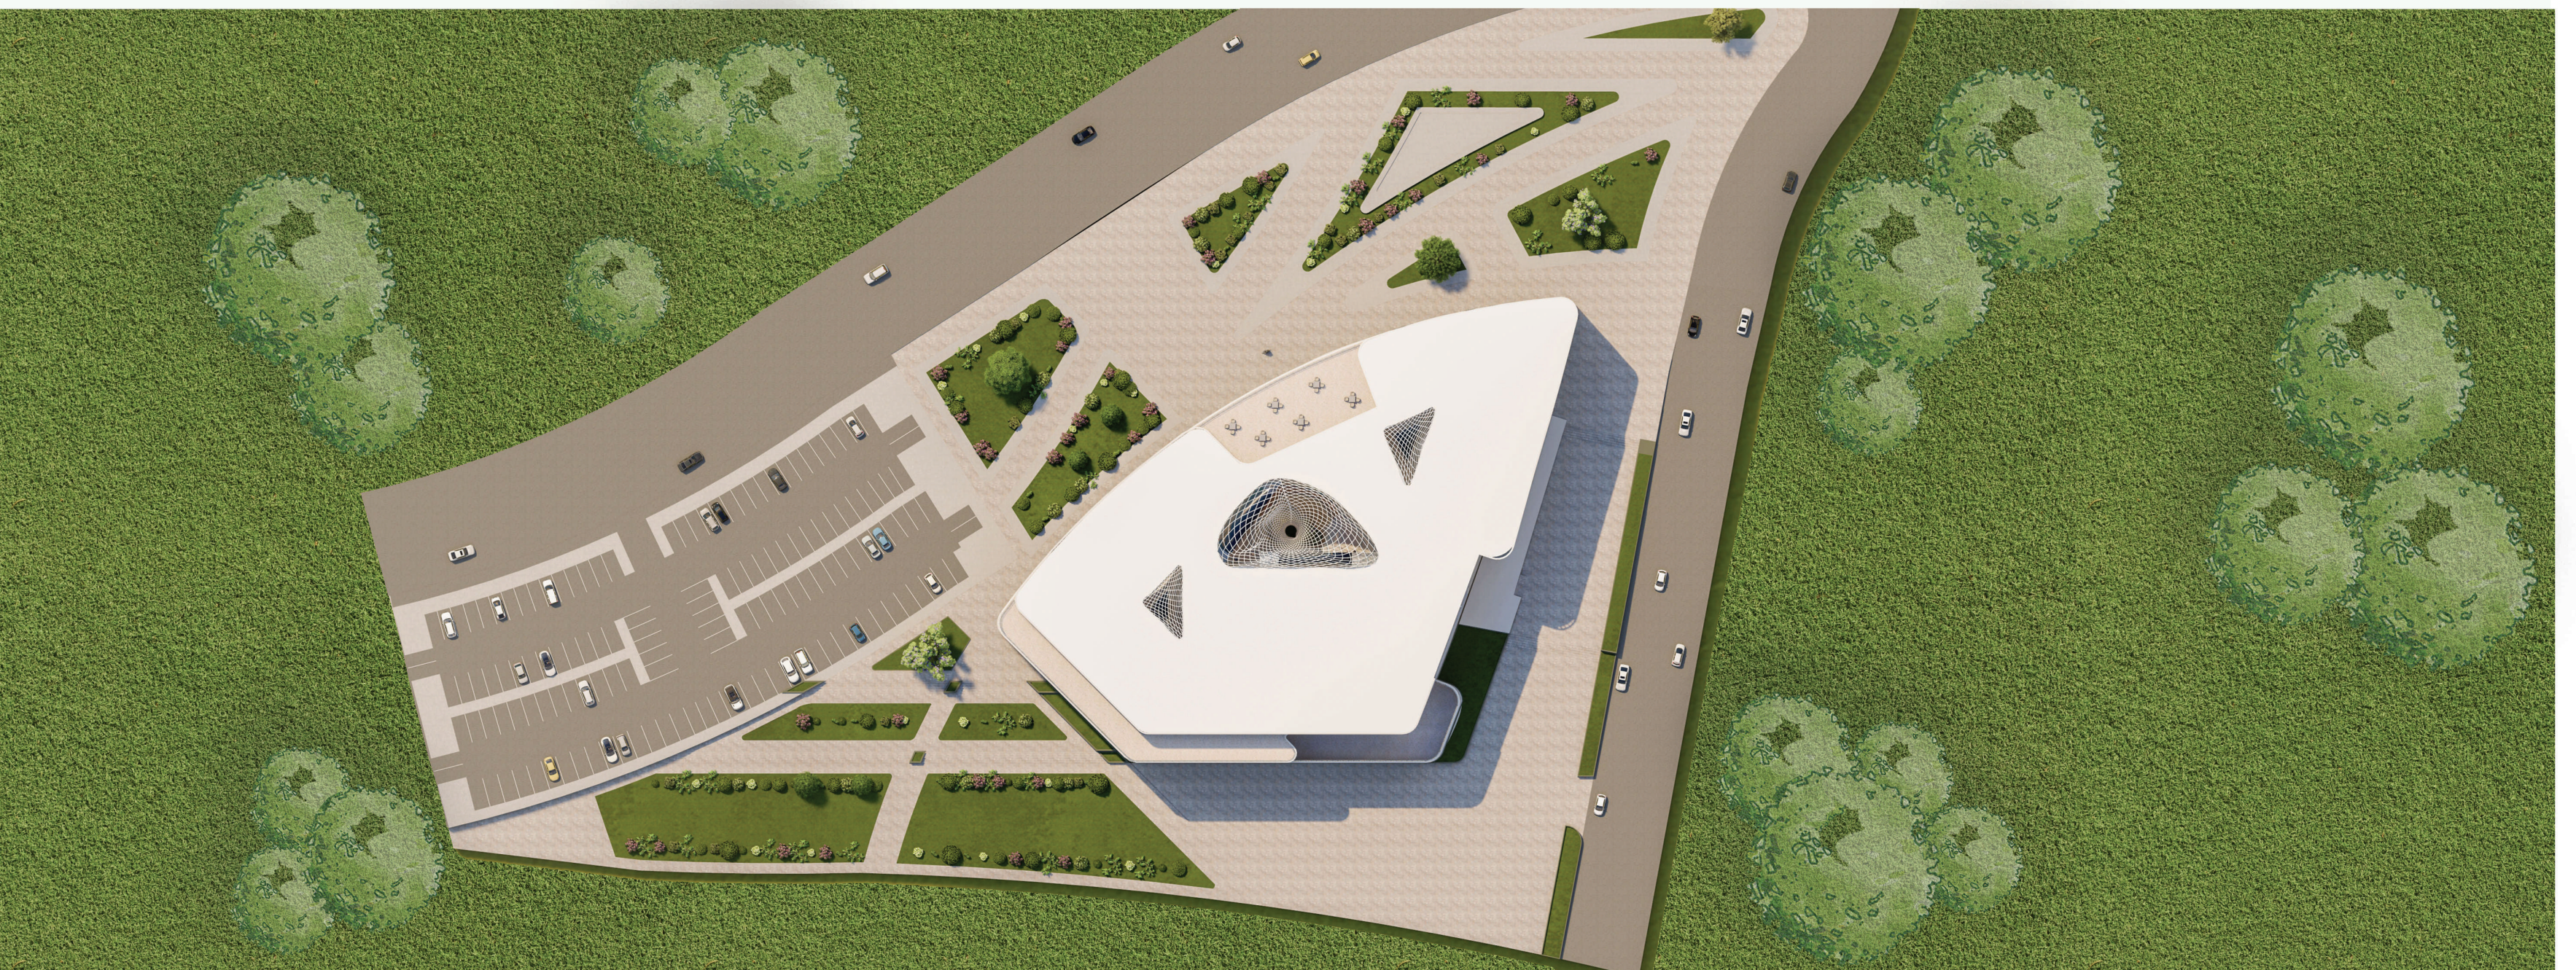

PLANS SCALE 1:300

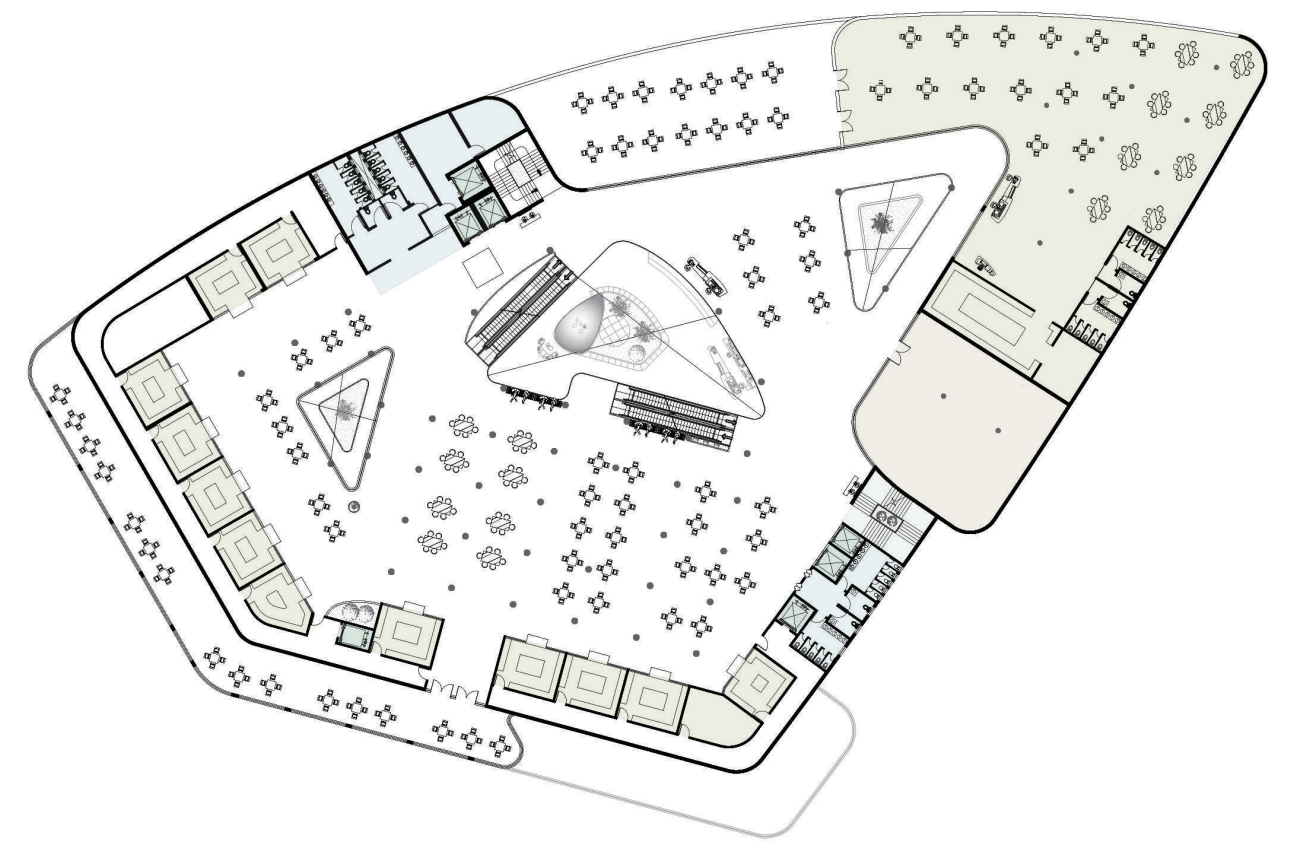

🟫 Commercial department
🟦 Space for services
🟩 Restaurants section

Third floor

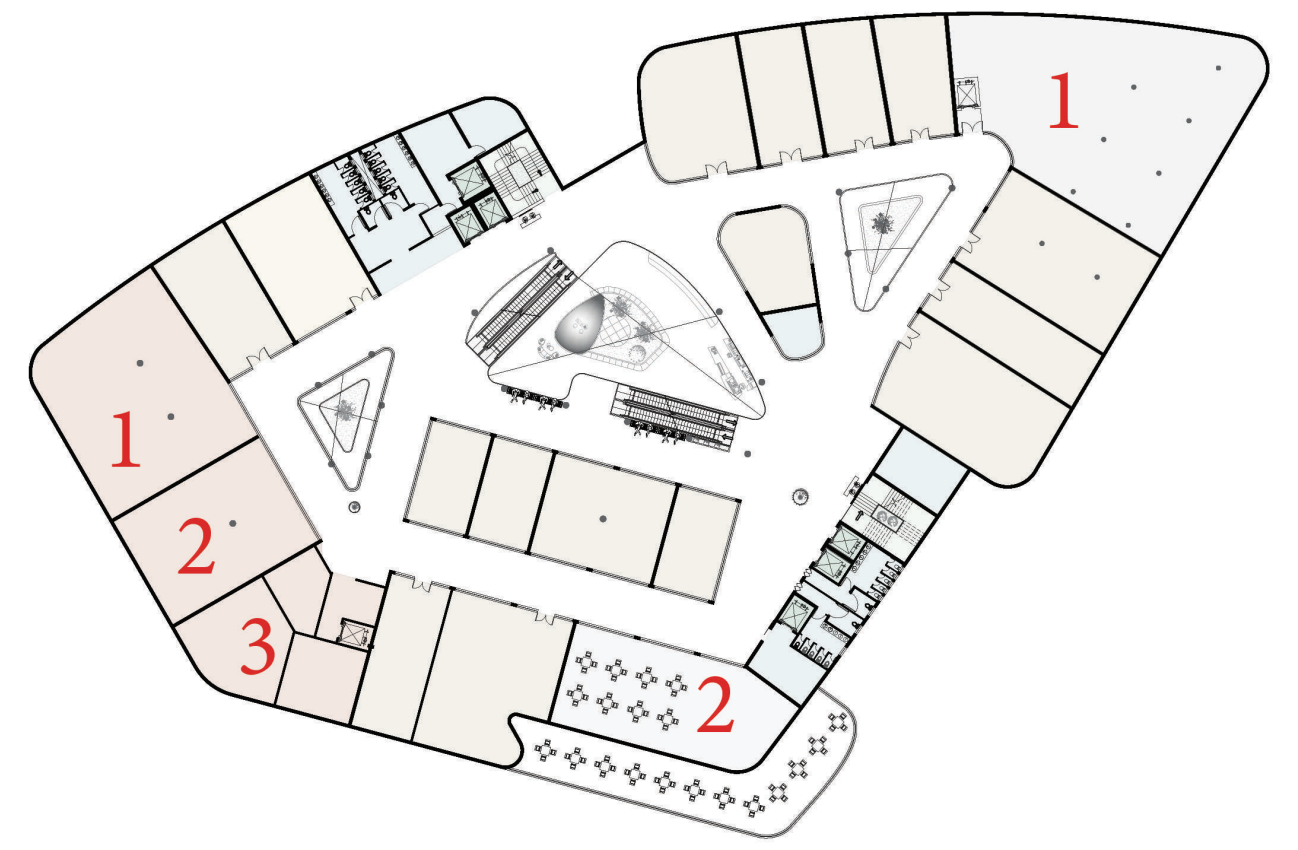

🟫 Commercial department
🟦 Space for services
⬜ Recreational section
① Electronic games
② Coffee shop
🟧 Administrative section
① Dental Clinic
② Engineering office
③ Administration

Second floor

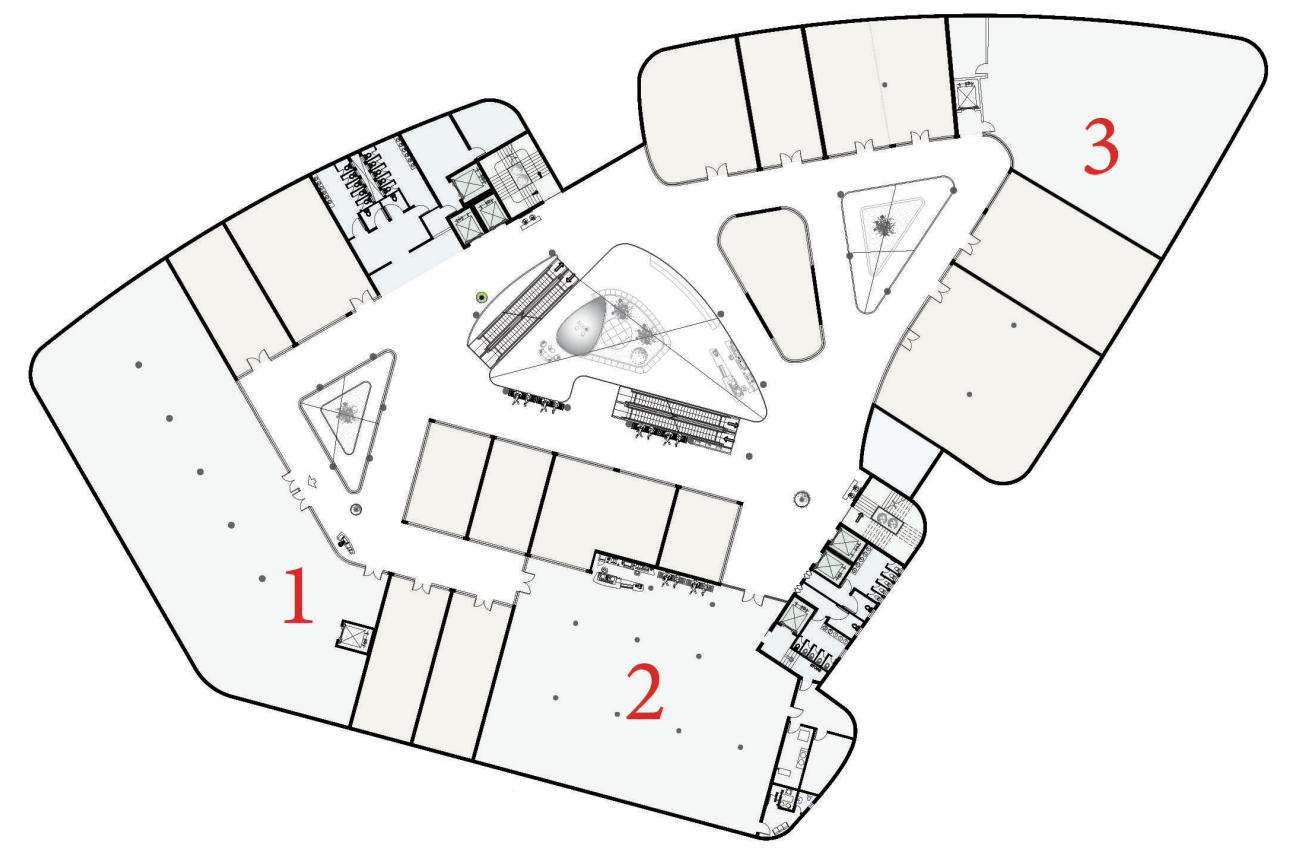

🟫 Commercial department
🟦 Space for services
⬜ Recreational section
① Skating rink
② Children's games area
③ Recreational library

First floor

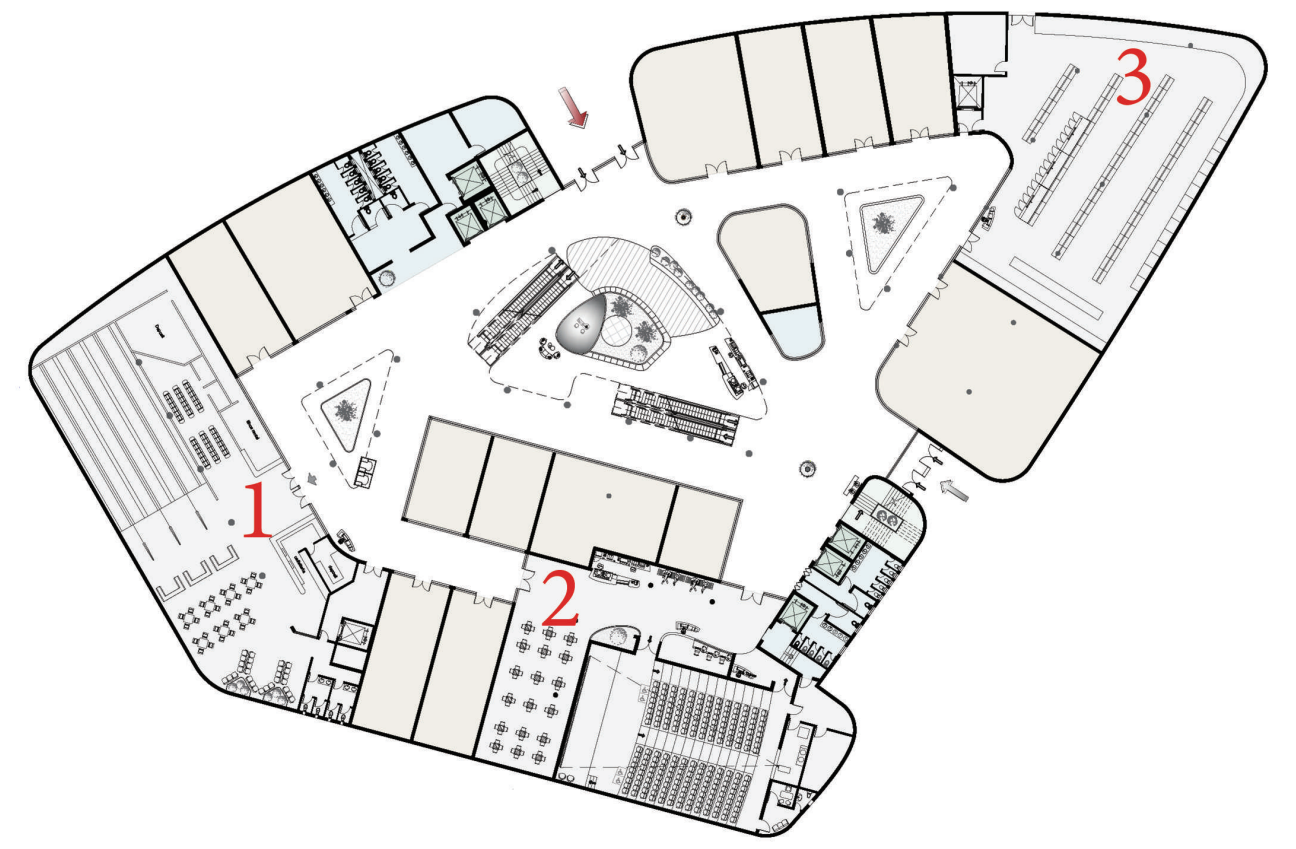

🟫 Commercial department
🟦 Space for services
⬜ Recreational section
① Bowling hall
② Cinema
③ Hypermarket

Ground floor

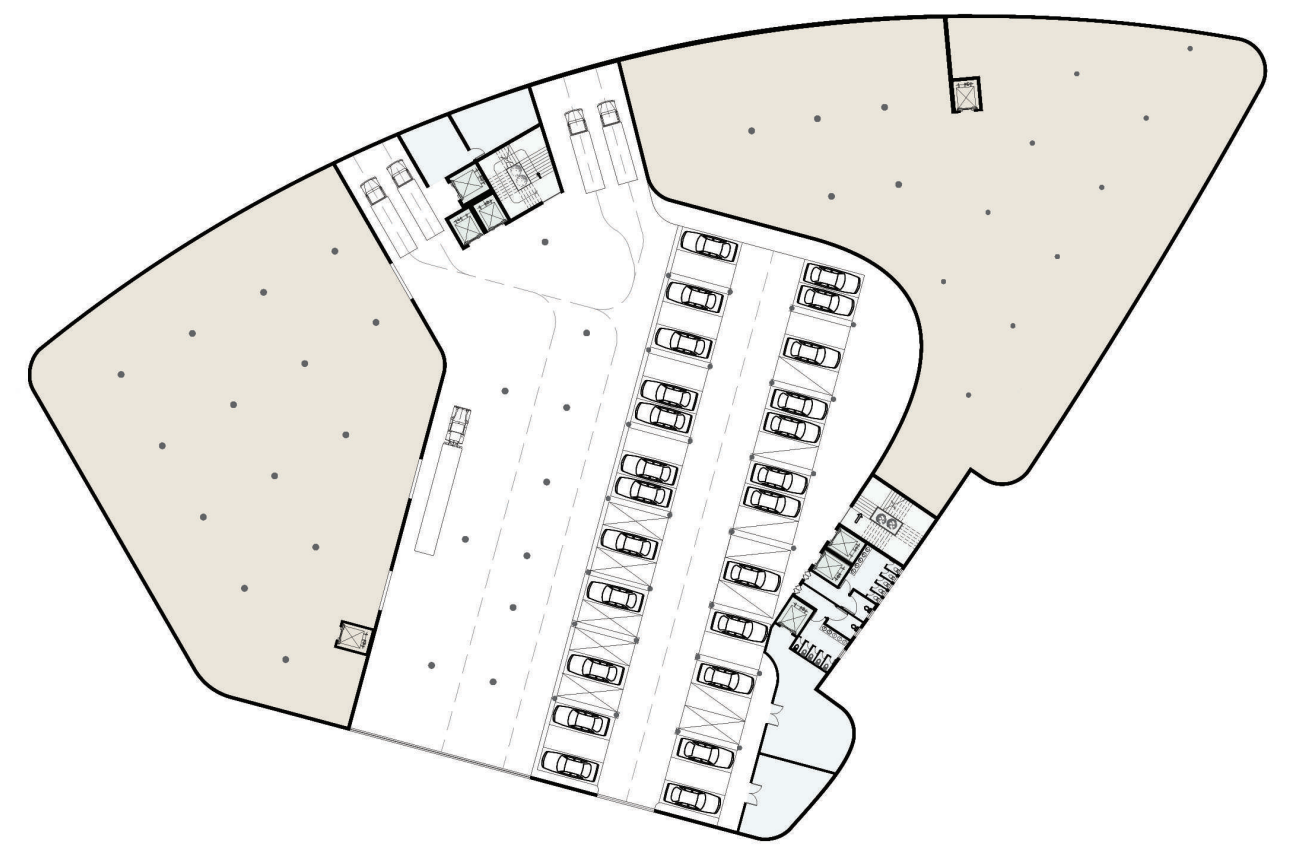

🟫 Storage spaces
🟦 Space for services

Basement floor

ELEVATIONS
SCALE 1:250

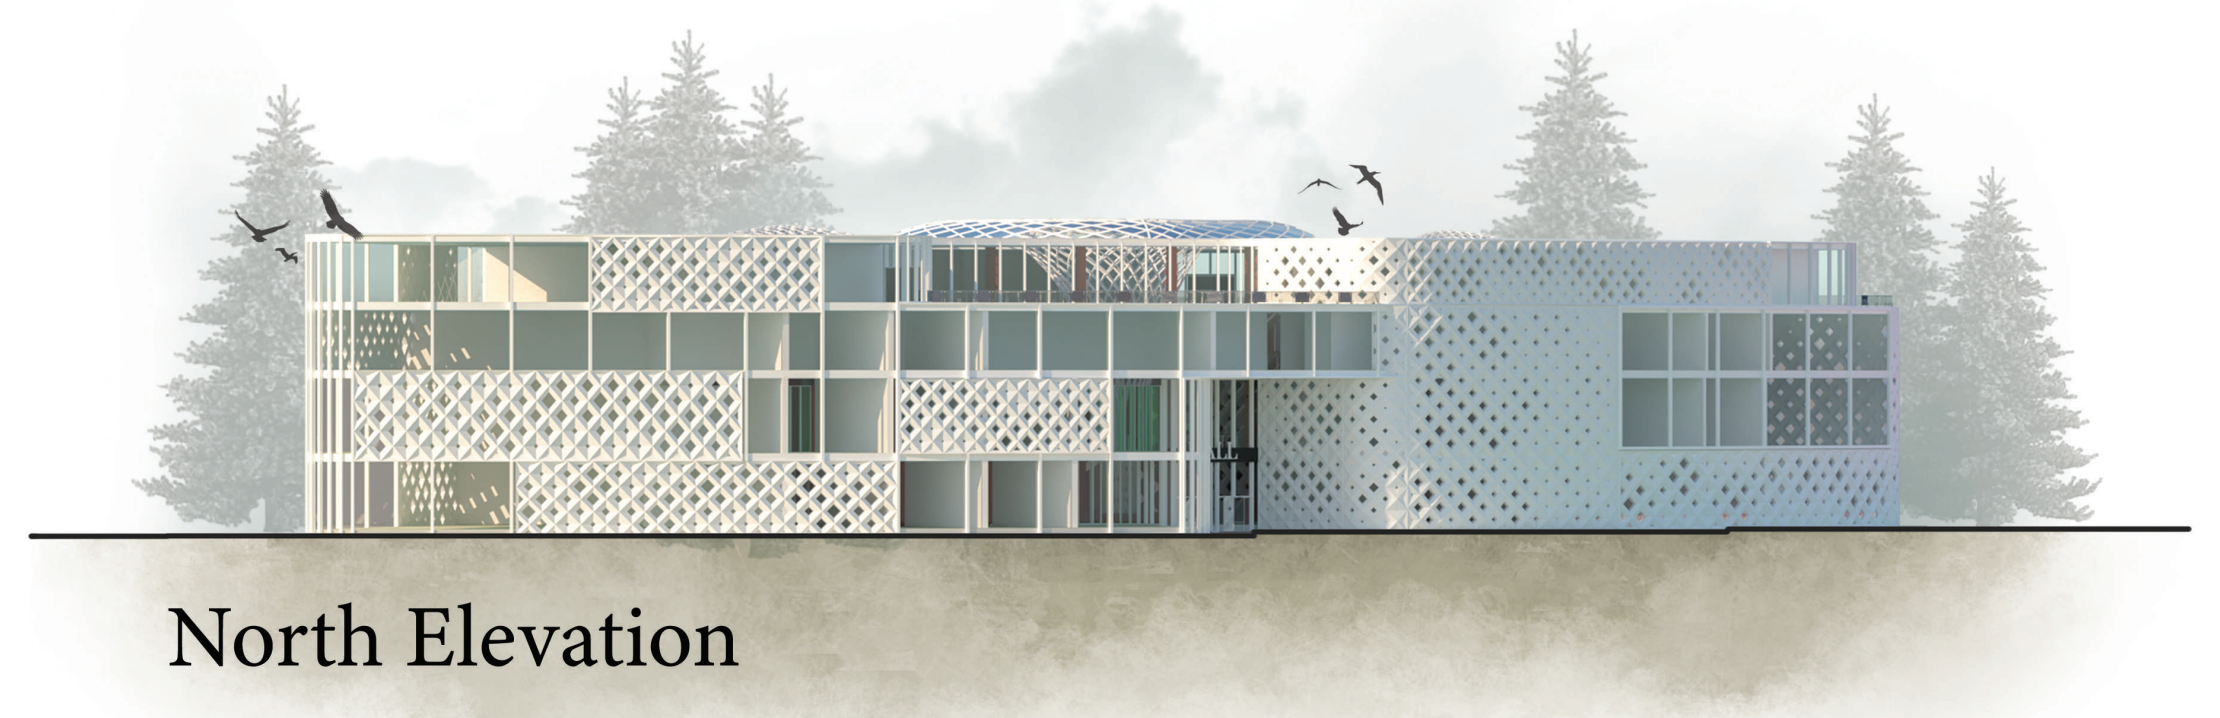

North Elevation

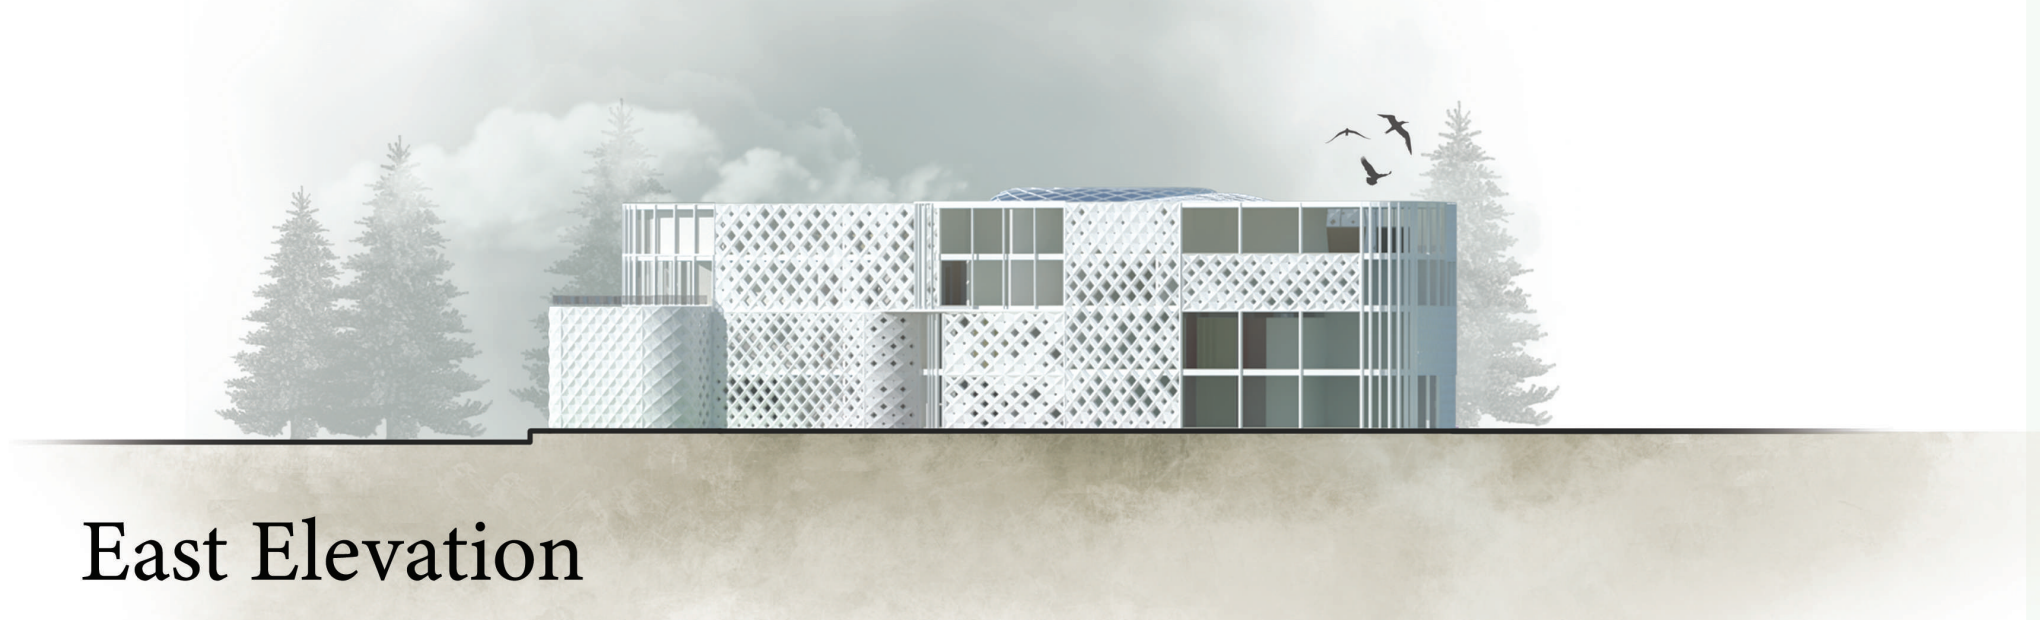

East Elevation

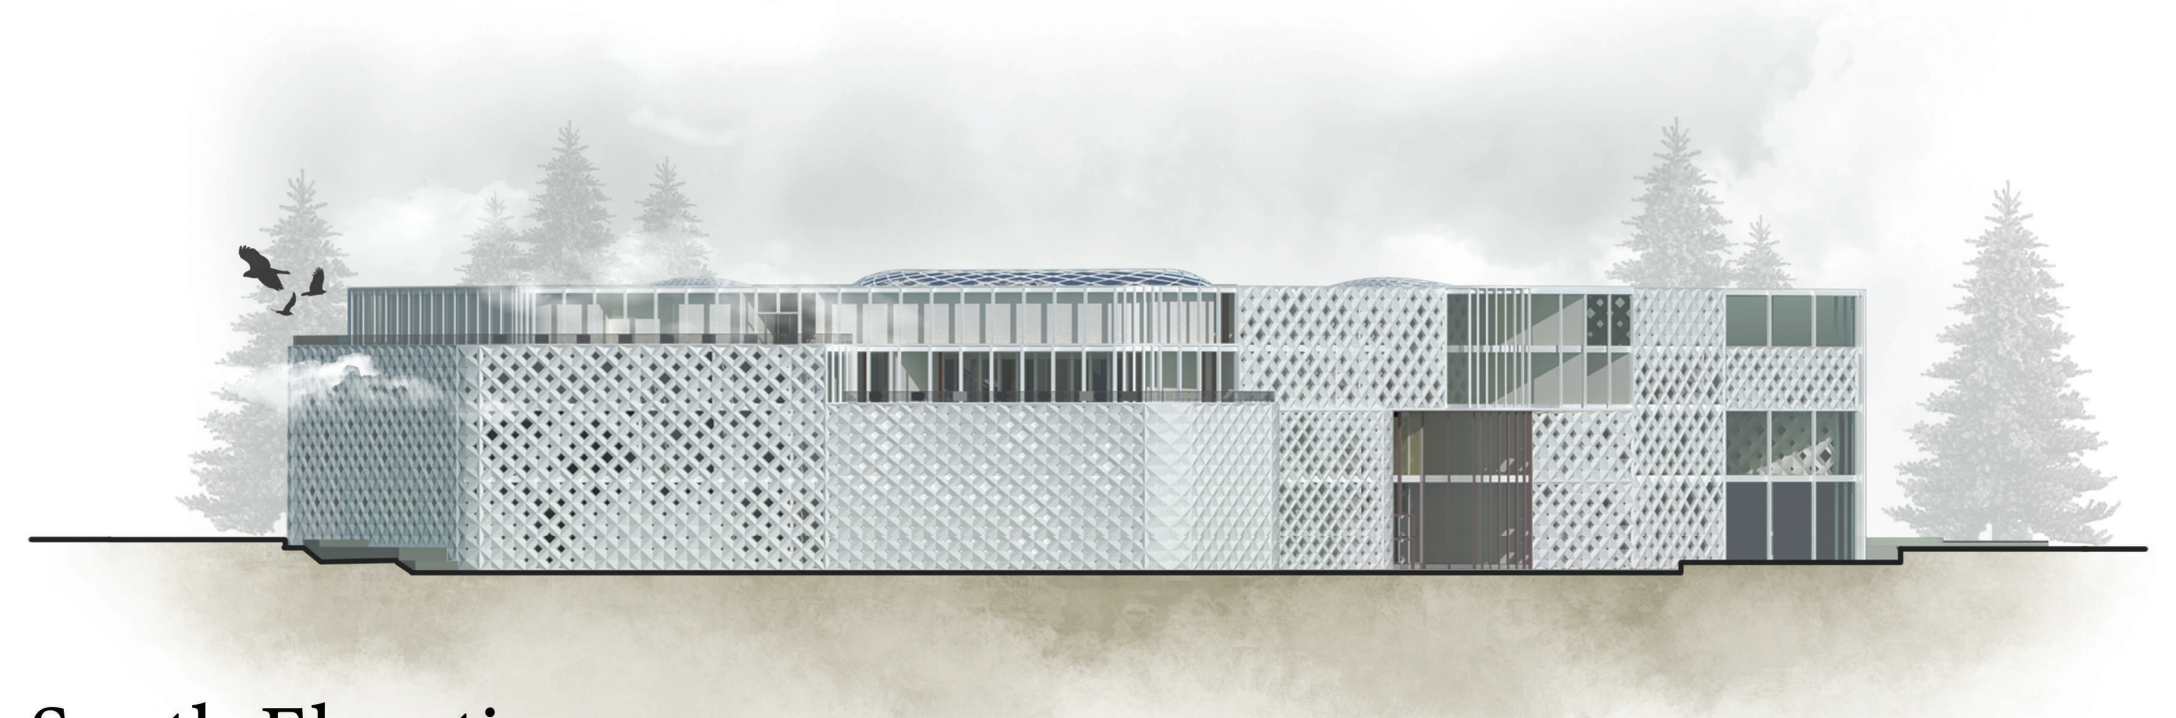

South Elevation

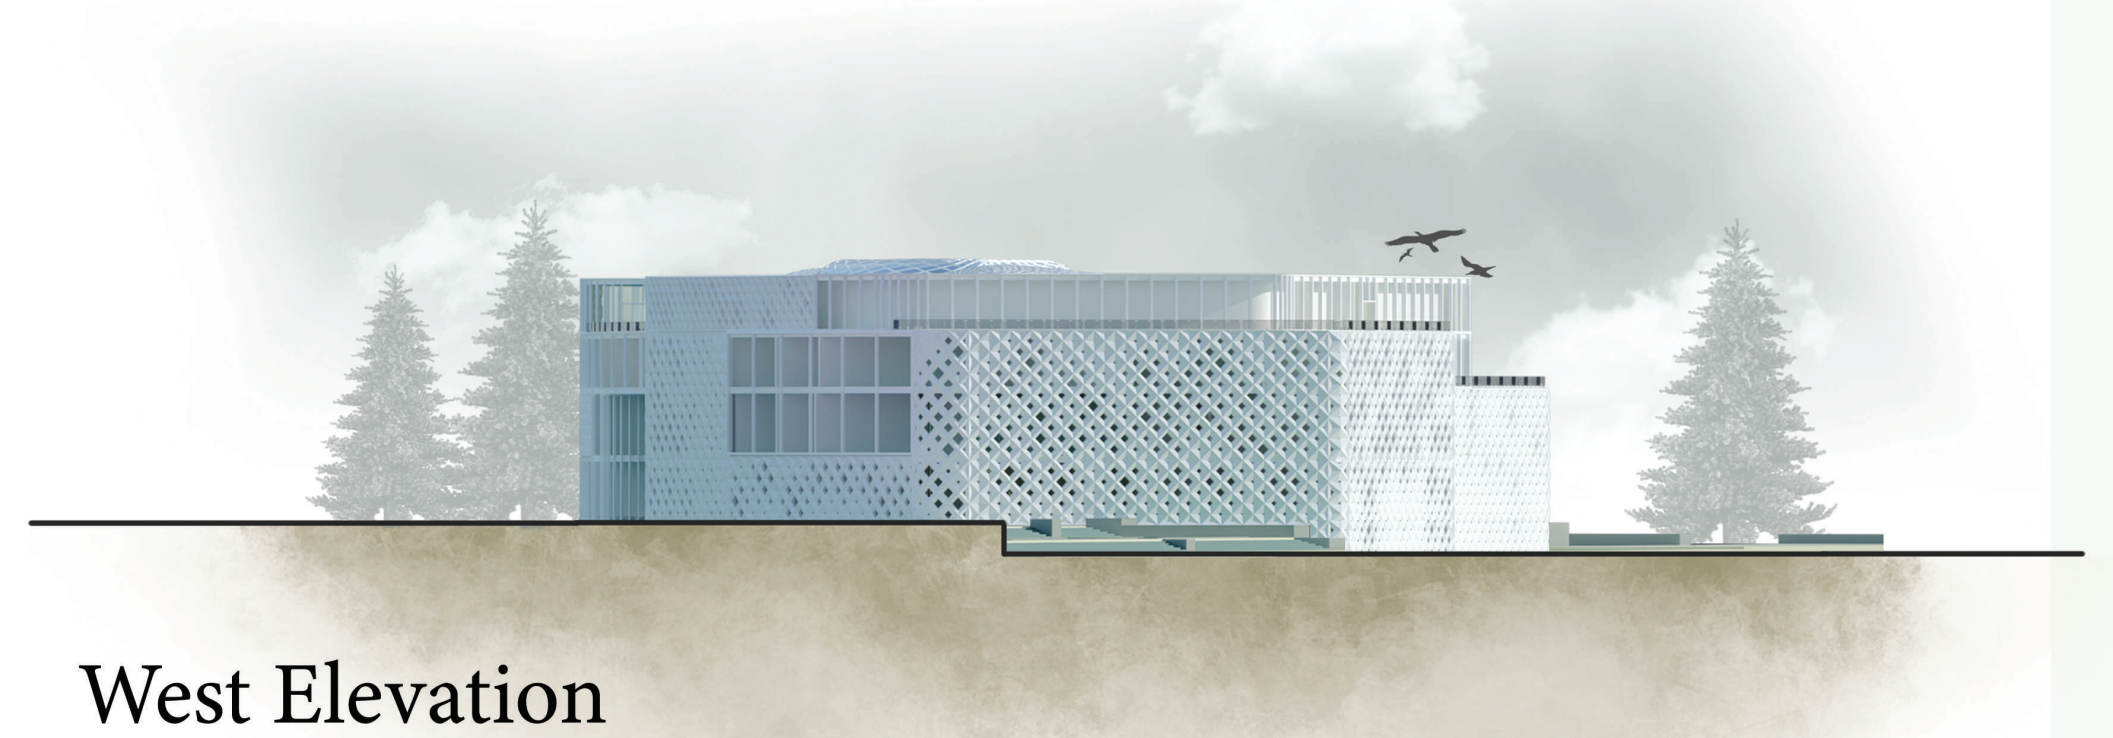

West Elevation

SECTIONS
SCALE 1:150

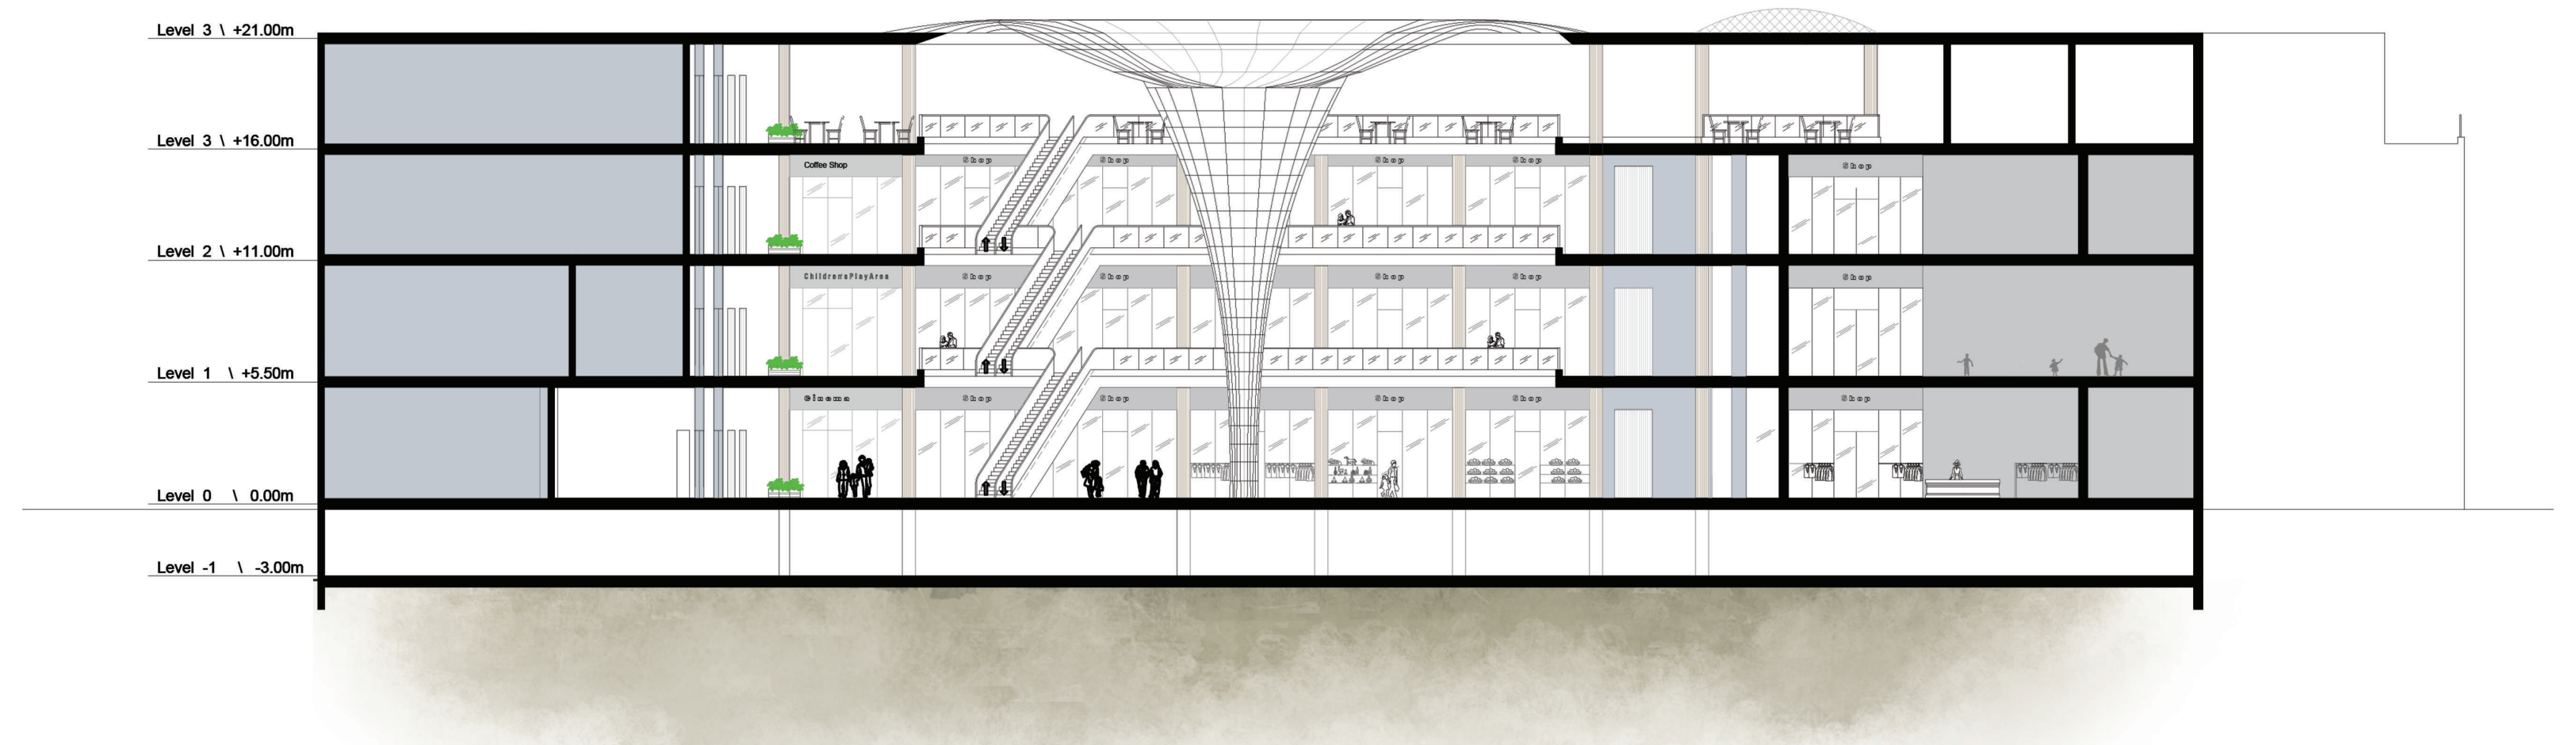

MASTER PLAN
SCALE 1:400

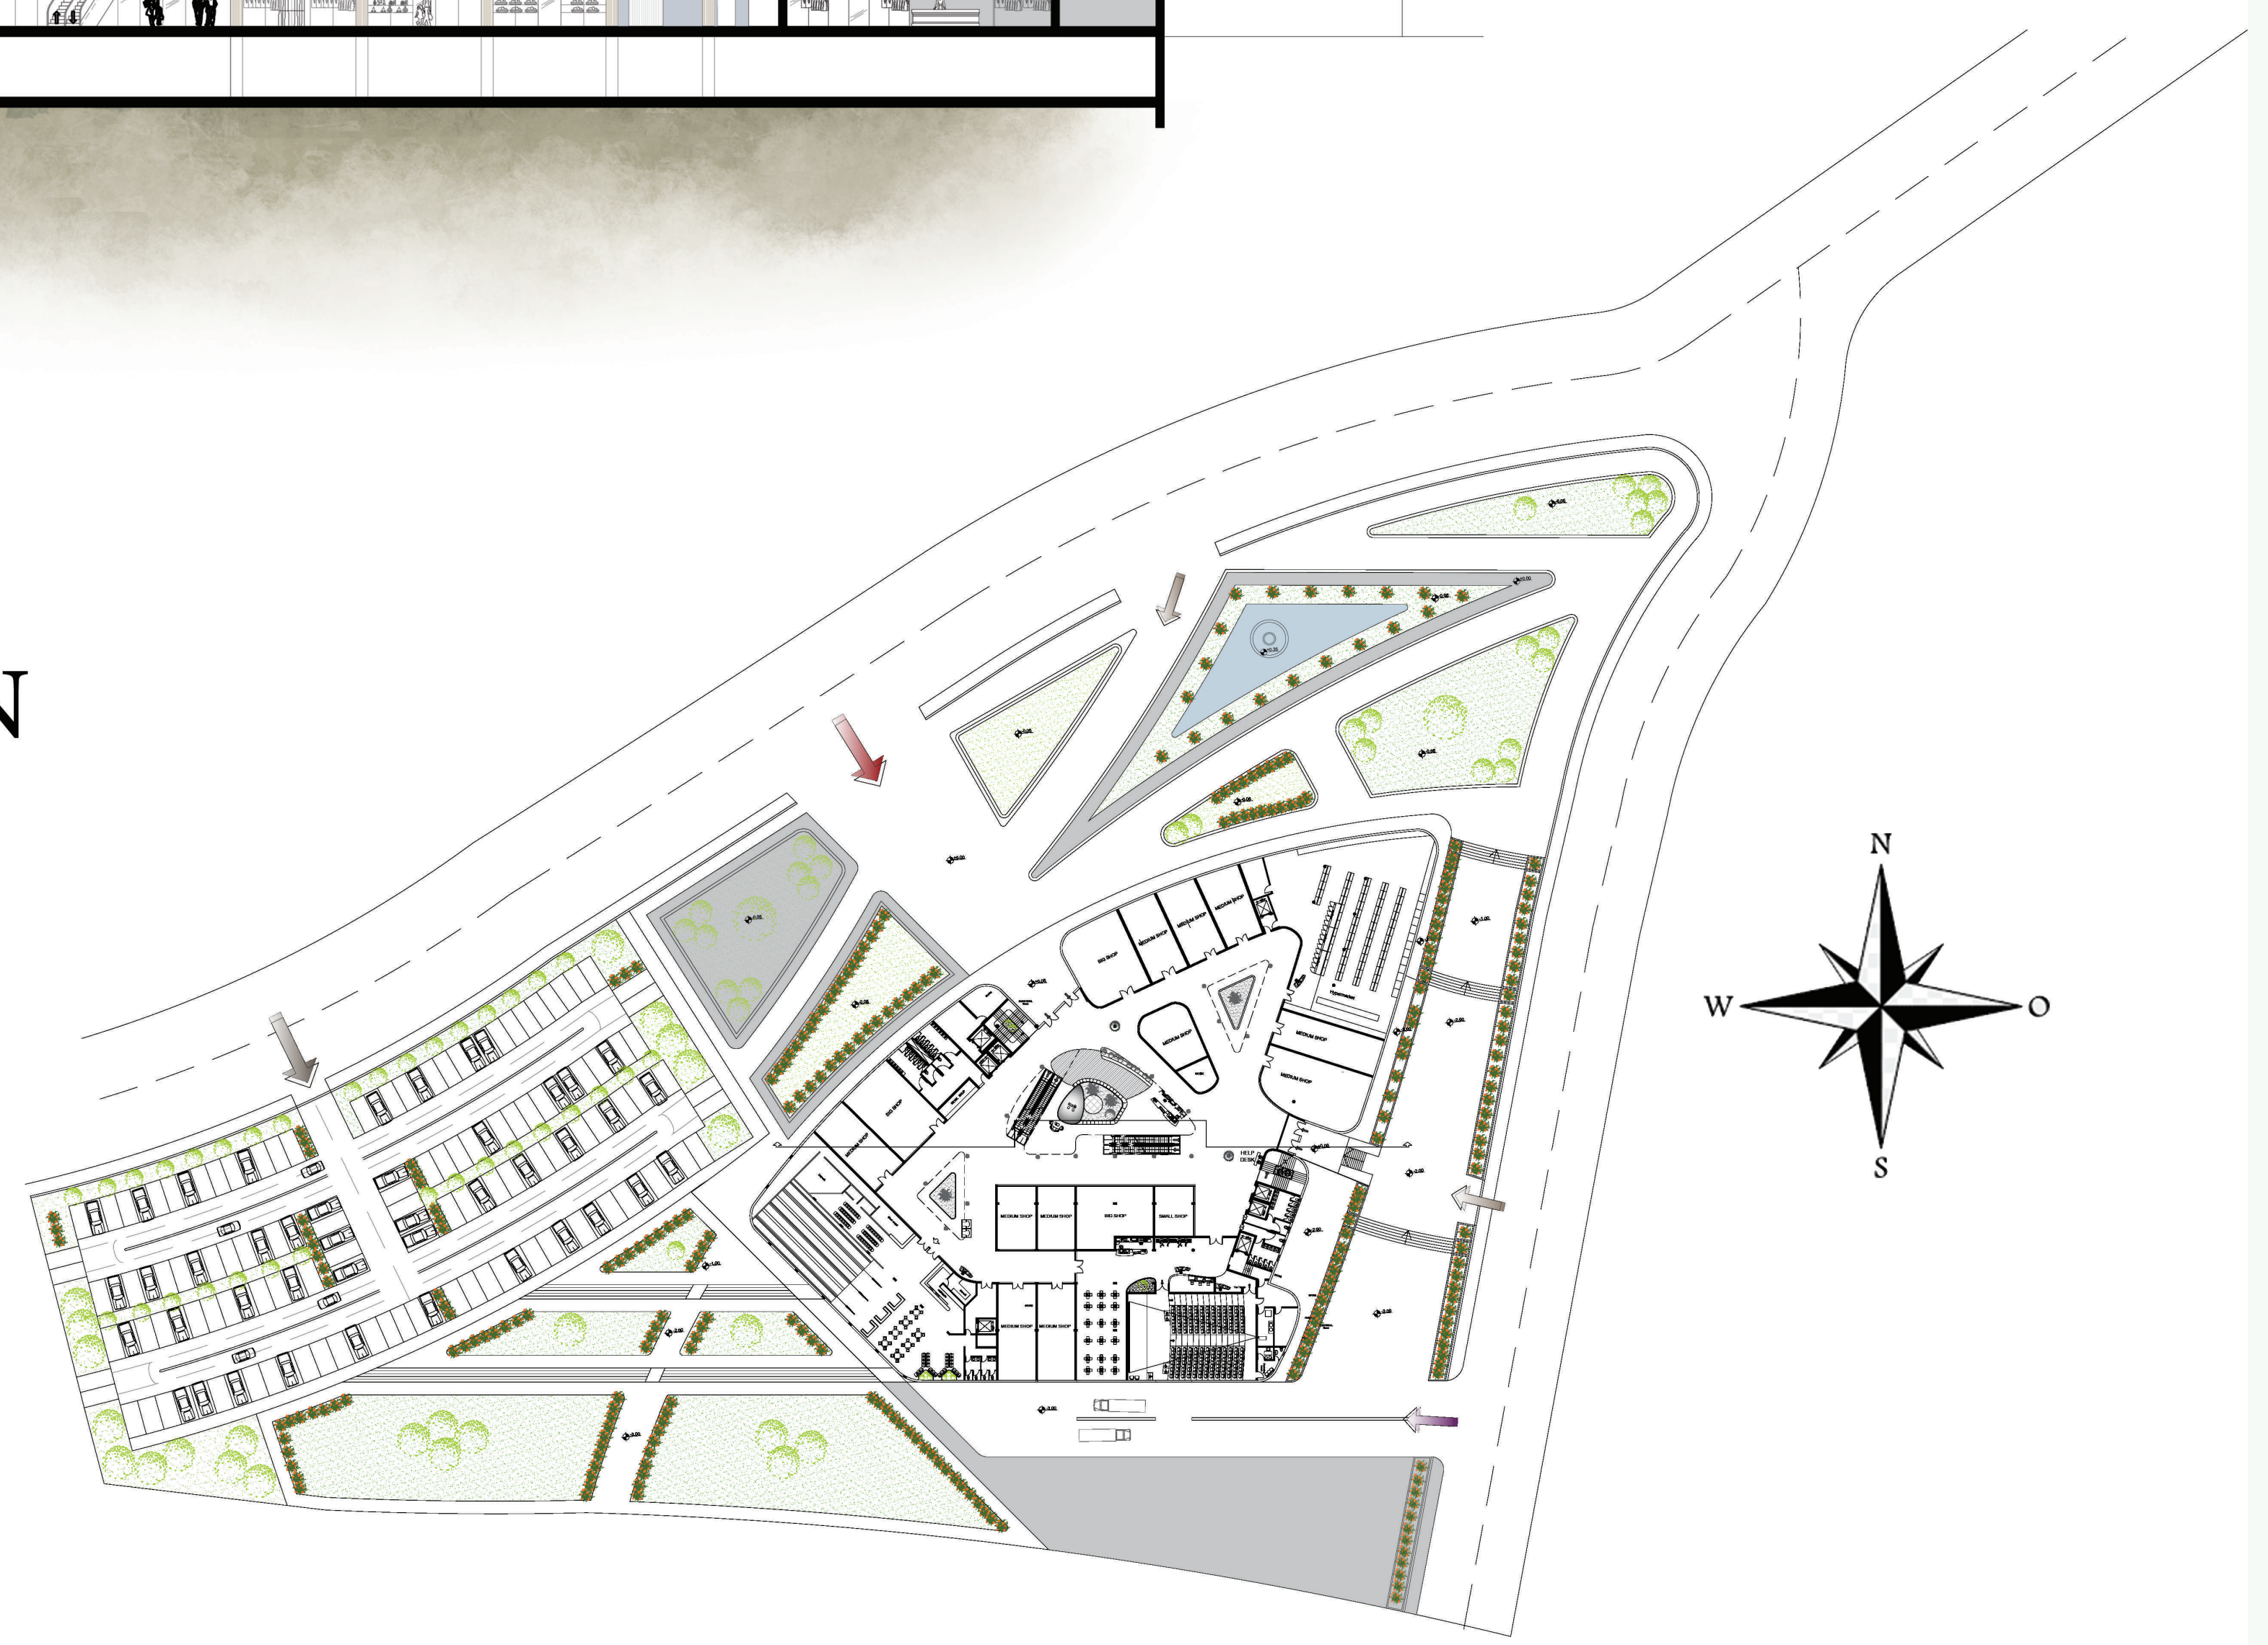

SHOTS