ELDERLY CLUB

NABA ZAIDAN

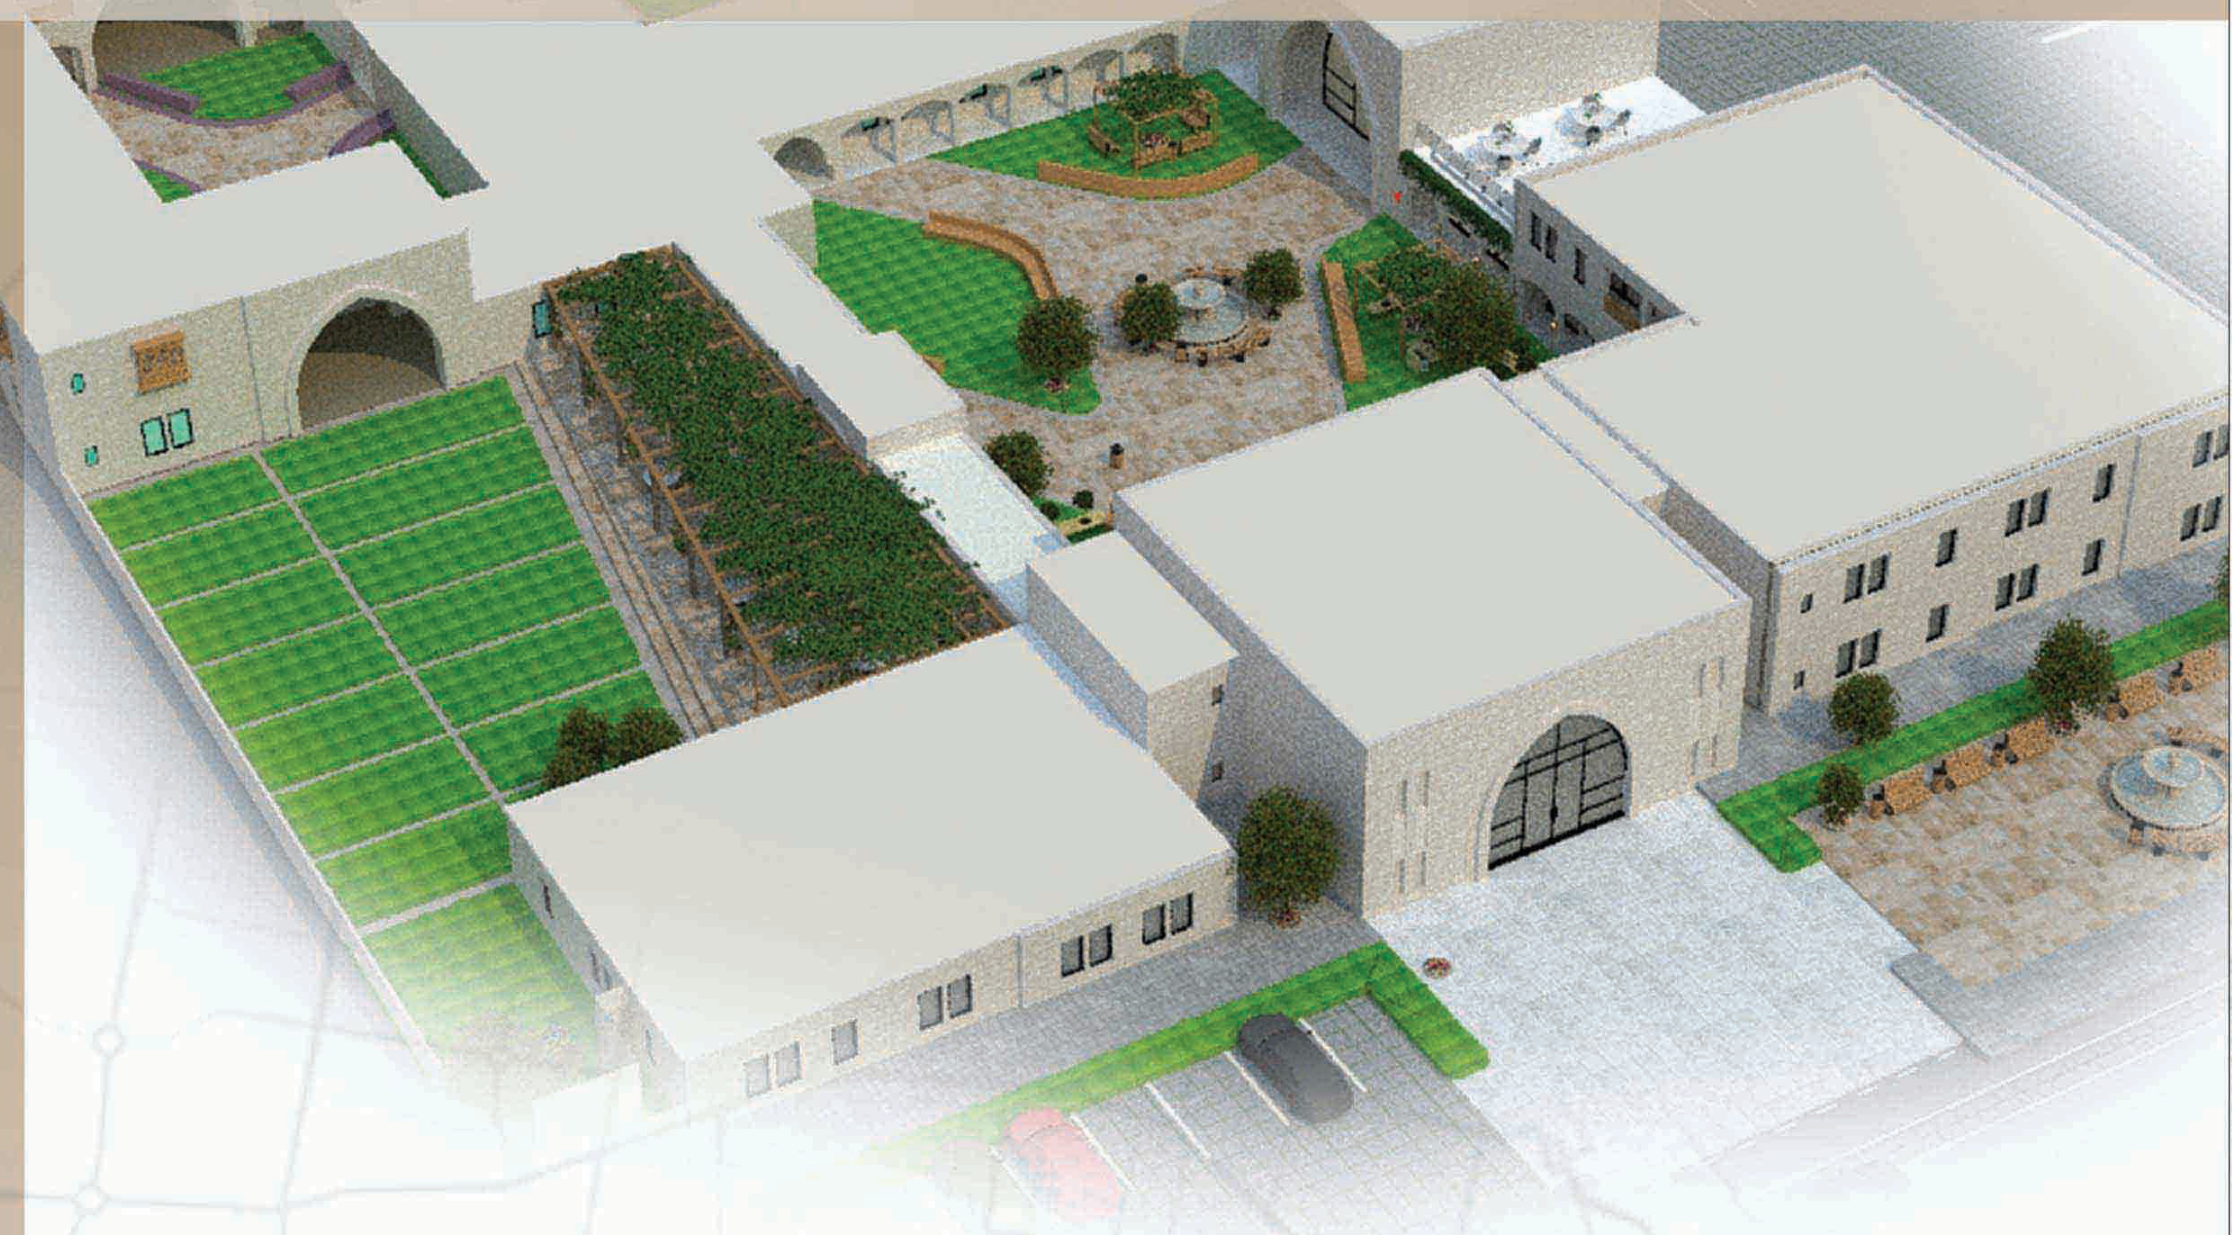

Why elderly club ?

To change the way we perceive elderly homes as a place where you end your life in [It's a new phase of life] on where they can live properly and interact with other people and find a new purpose to life

Location ?

Nablus - Bait Iba

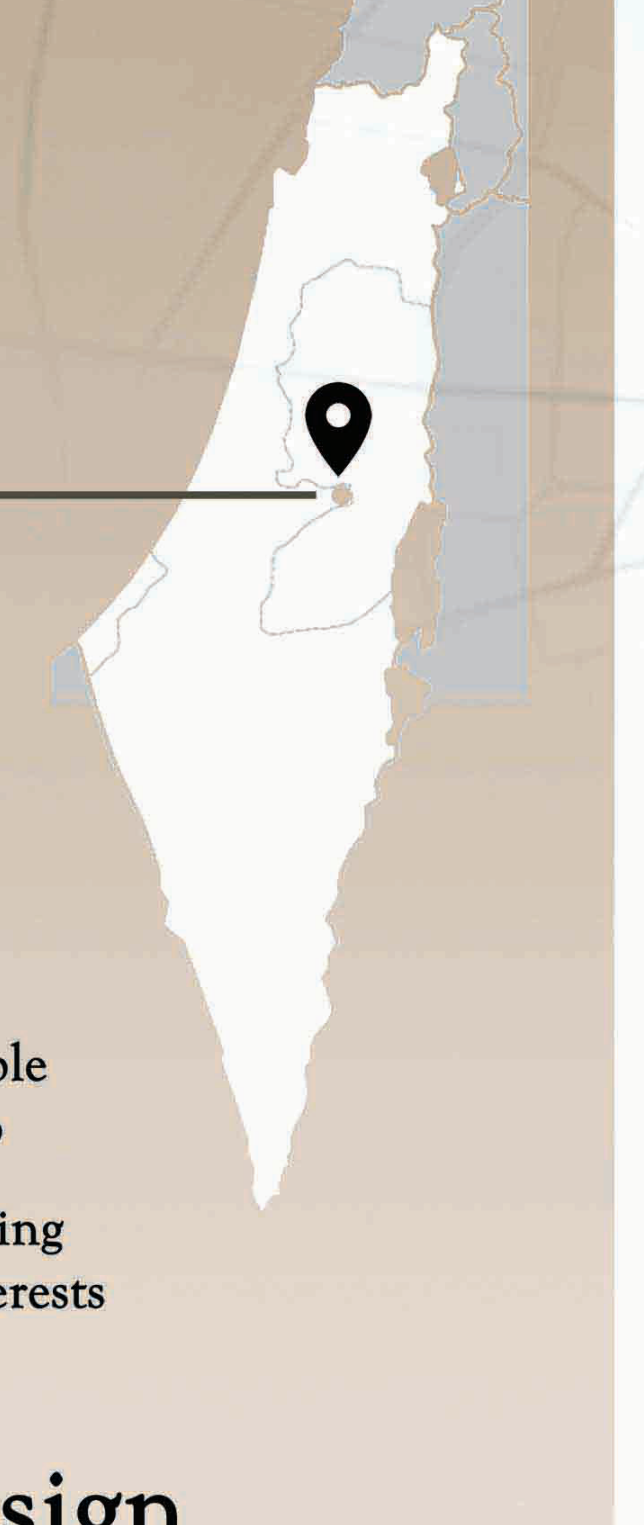

Motives ?

- Need to have a family
- The nature of older people to talk to their age group
- Spend their free time doing things that suit their interests

Concept design

Creating an environment that enhances the sense of family , by bringing them together with a group that is similar to their thinking and tendencies

Site analysis

NABLUS - BEIT IBA - AREA : A - سكن: ب

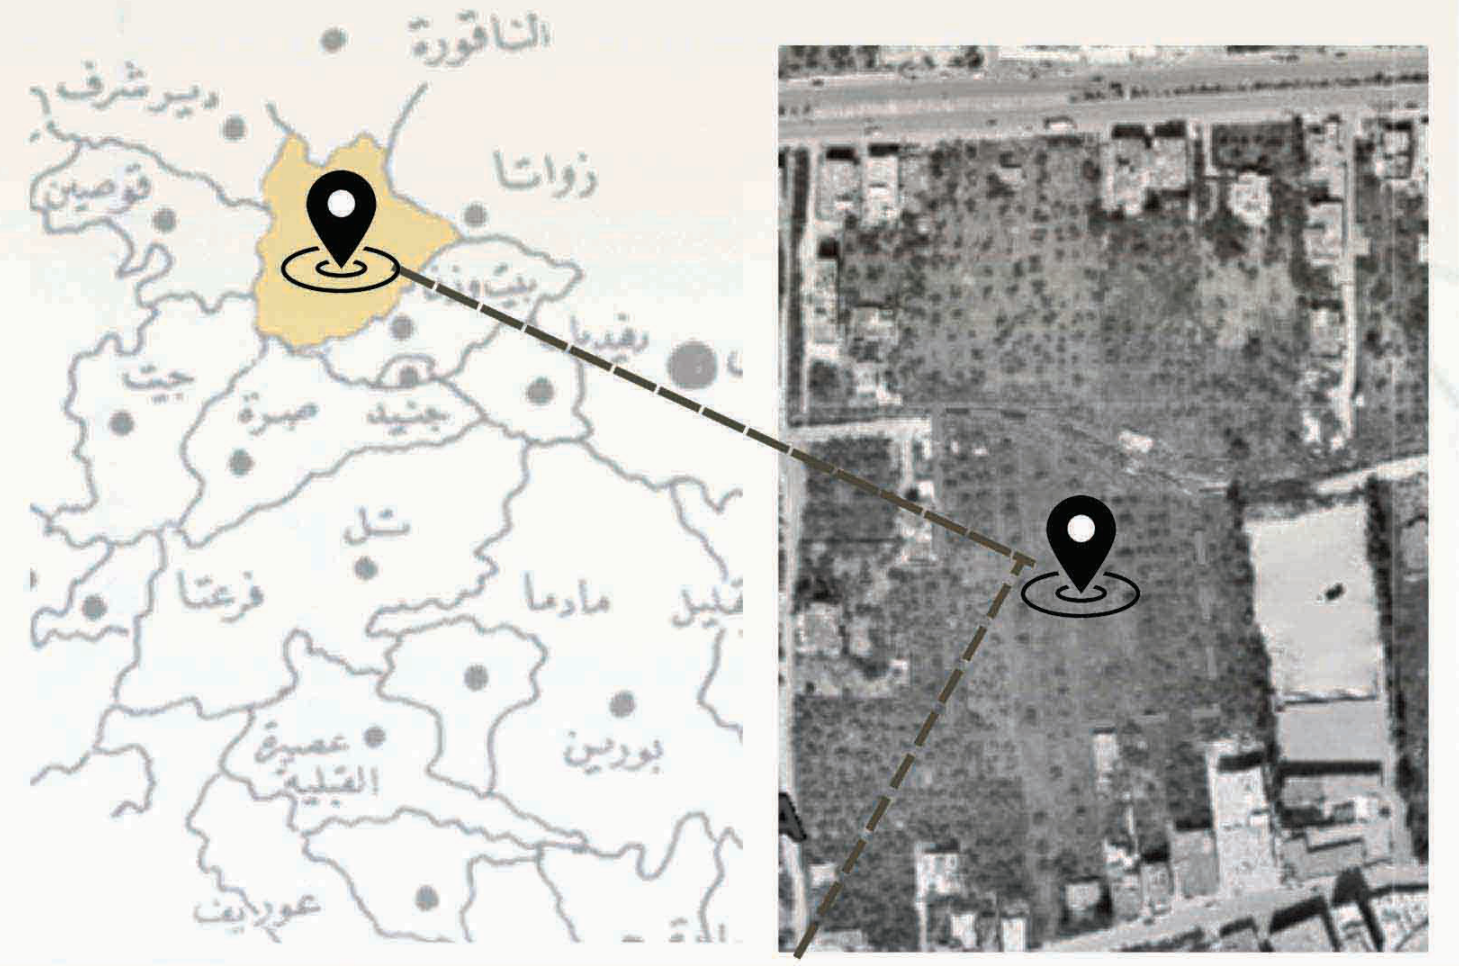

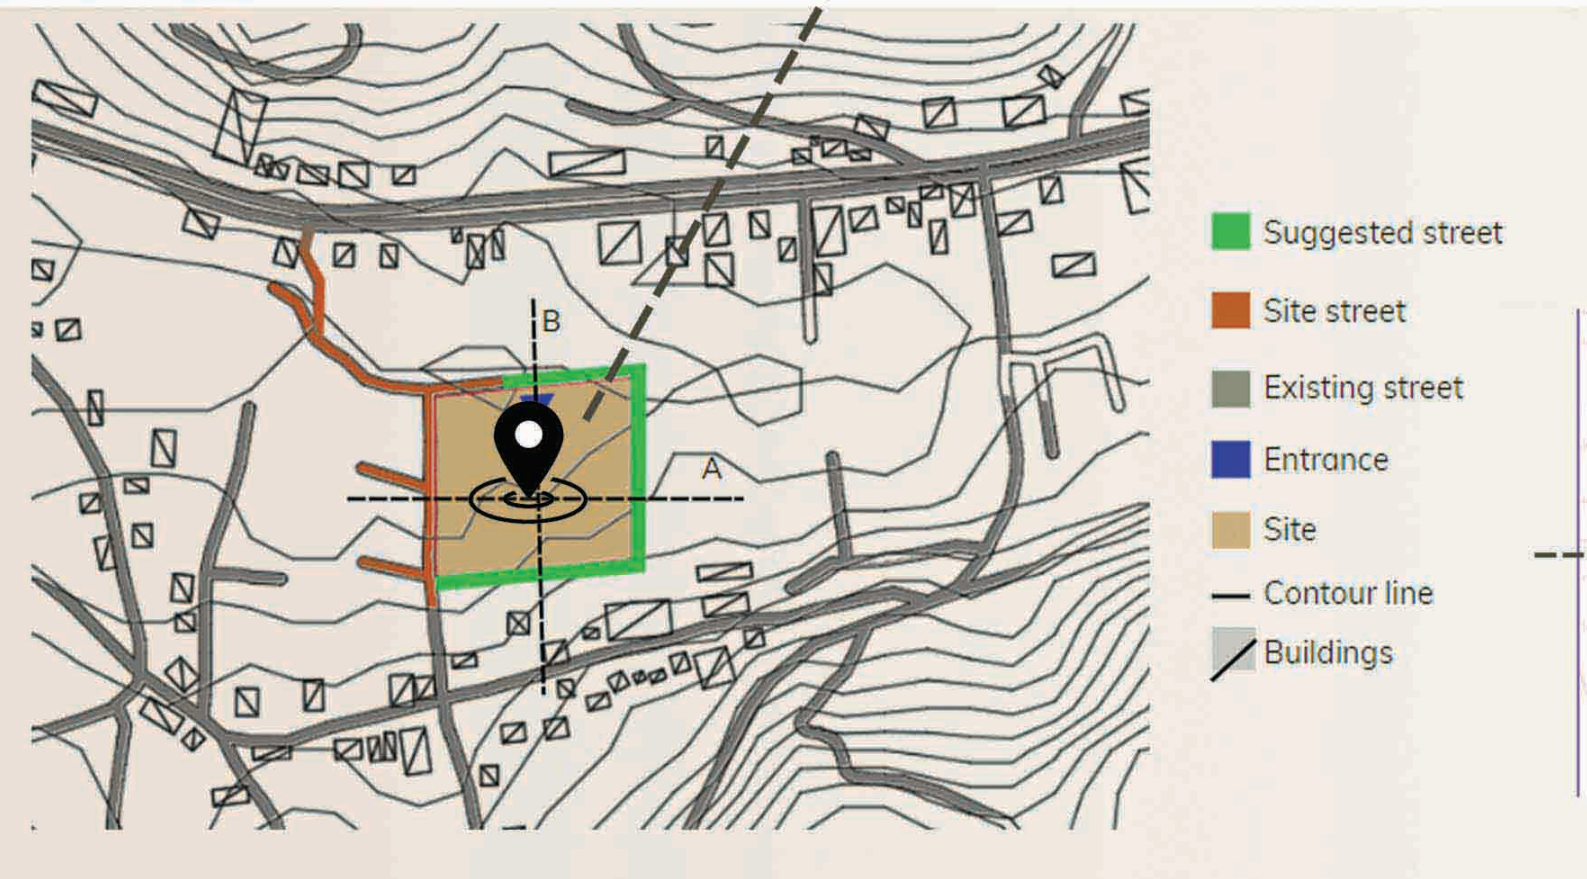
B
A
Suggested street
Site street
Existing street
Entrance
Site
Contour line
Buildings

Area = 6000 m2
No.floor = 6

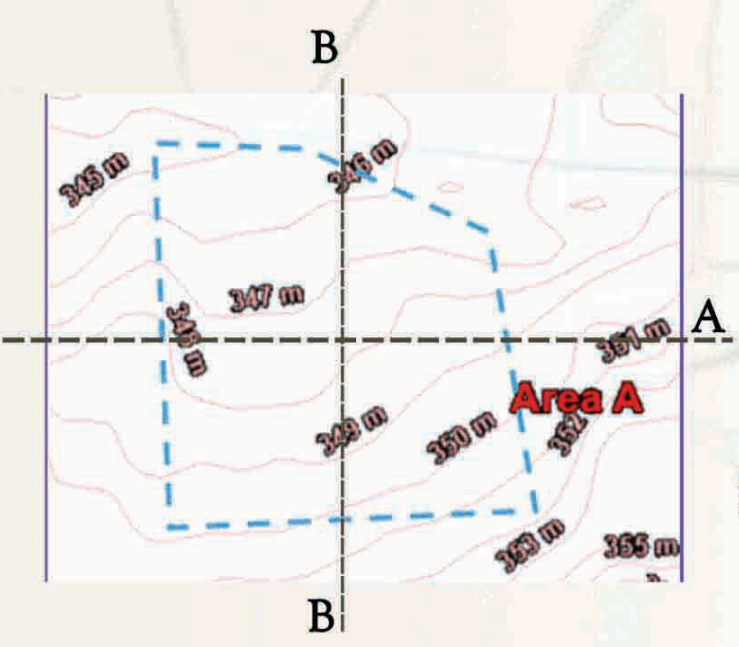

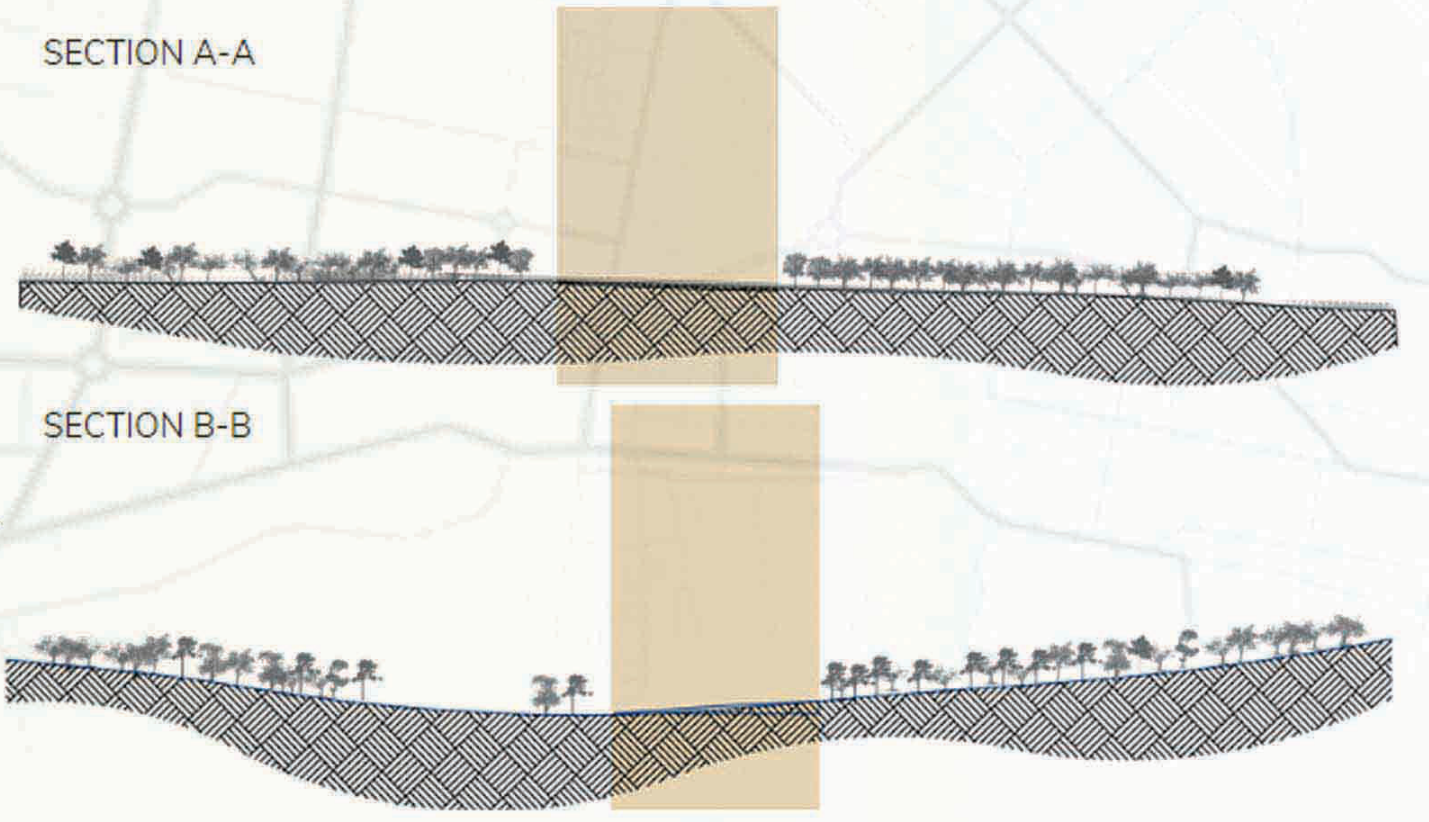
SECTION A-A
SECTION B-B

Strategies

- The elderly home in Nablus is not sufficient for any new inmate, so the project was attached to a residential section for the elderly
- Collective spaces : There are central yards that gather the elderly

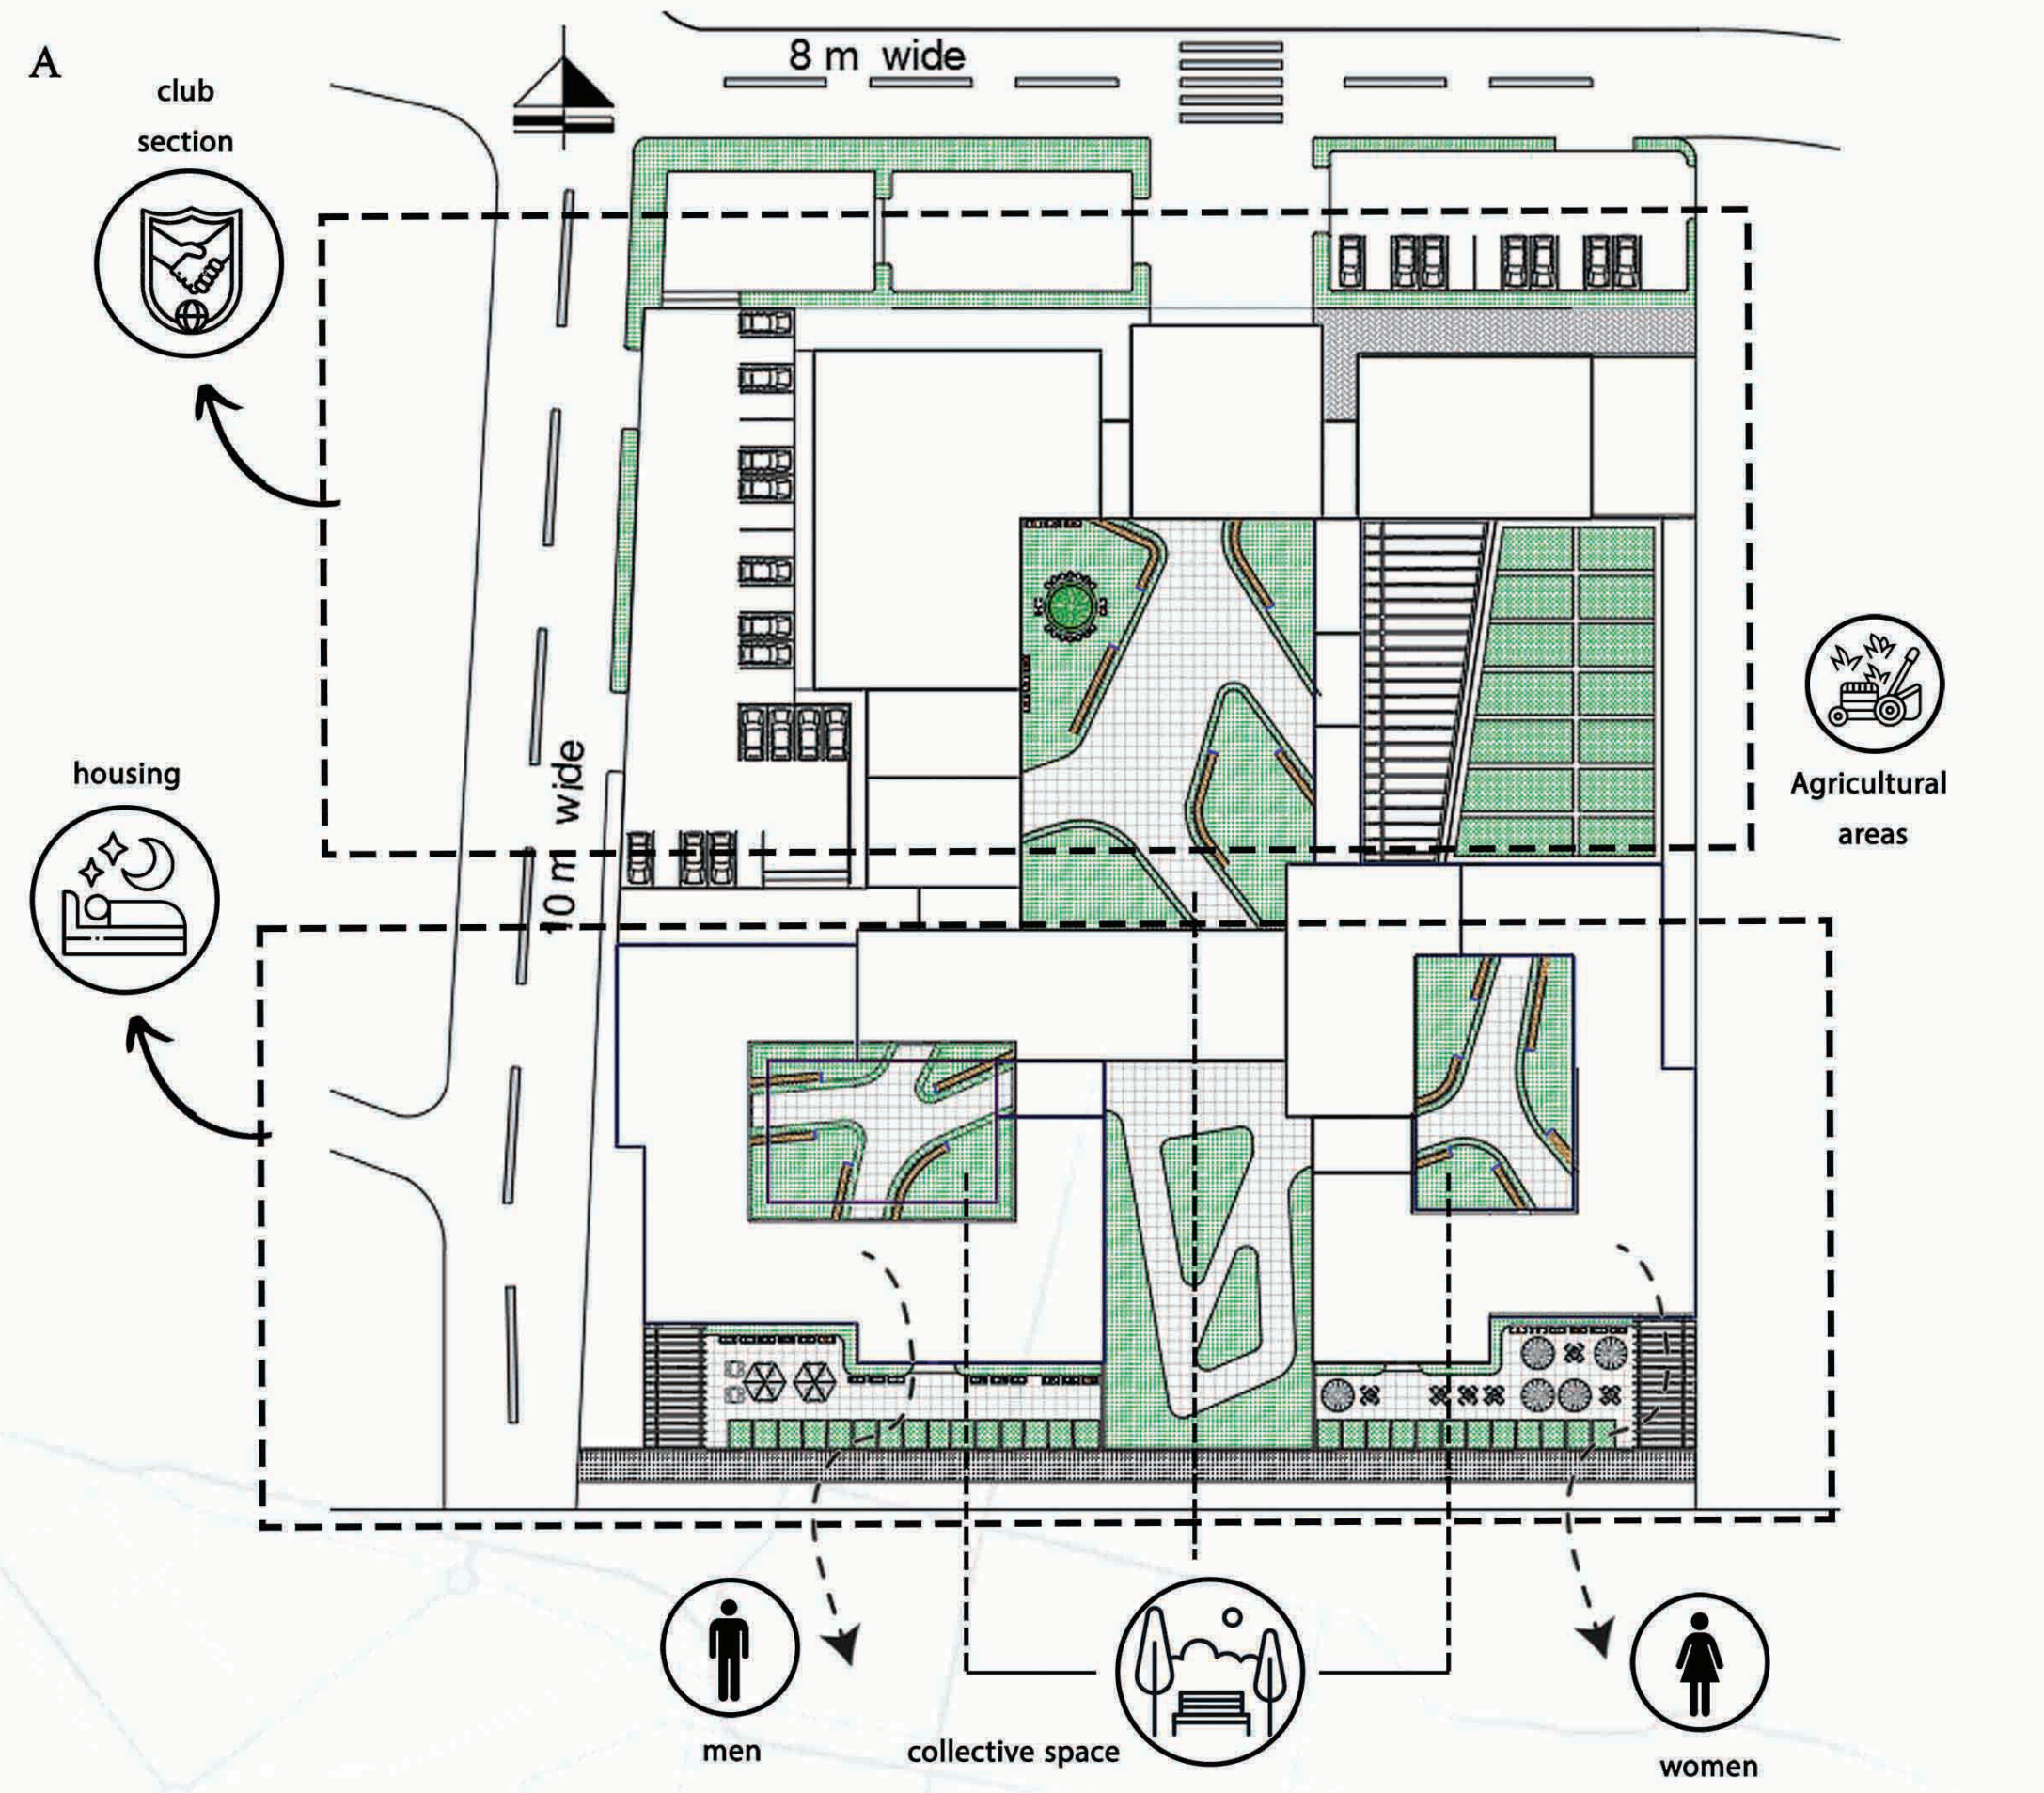
A
club section
8 m wide
10 m wide
housing
Agricultural areas
men
collective space
women

- Agricultural areas : Designing agricultural areas due to the need of the elderly to return to the land and agriculture

2d drawings scale 1:200

Plans

Master plan

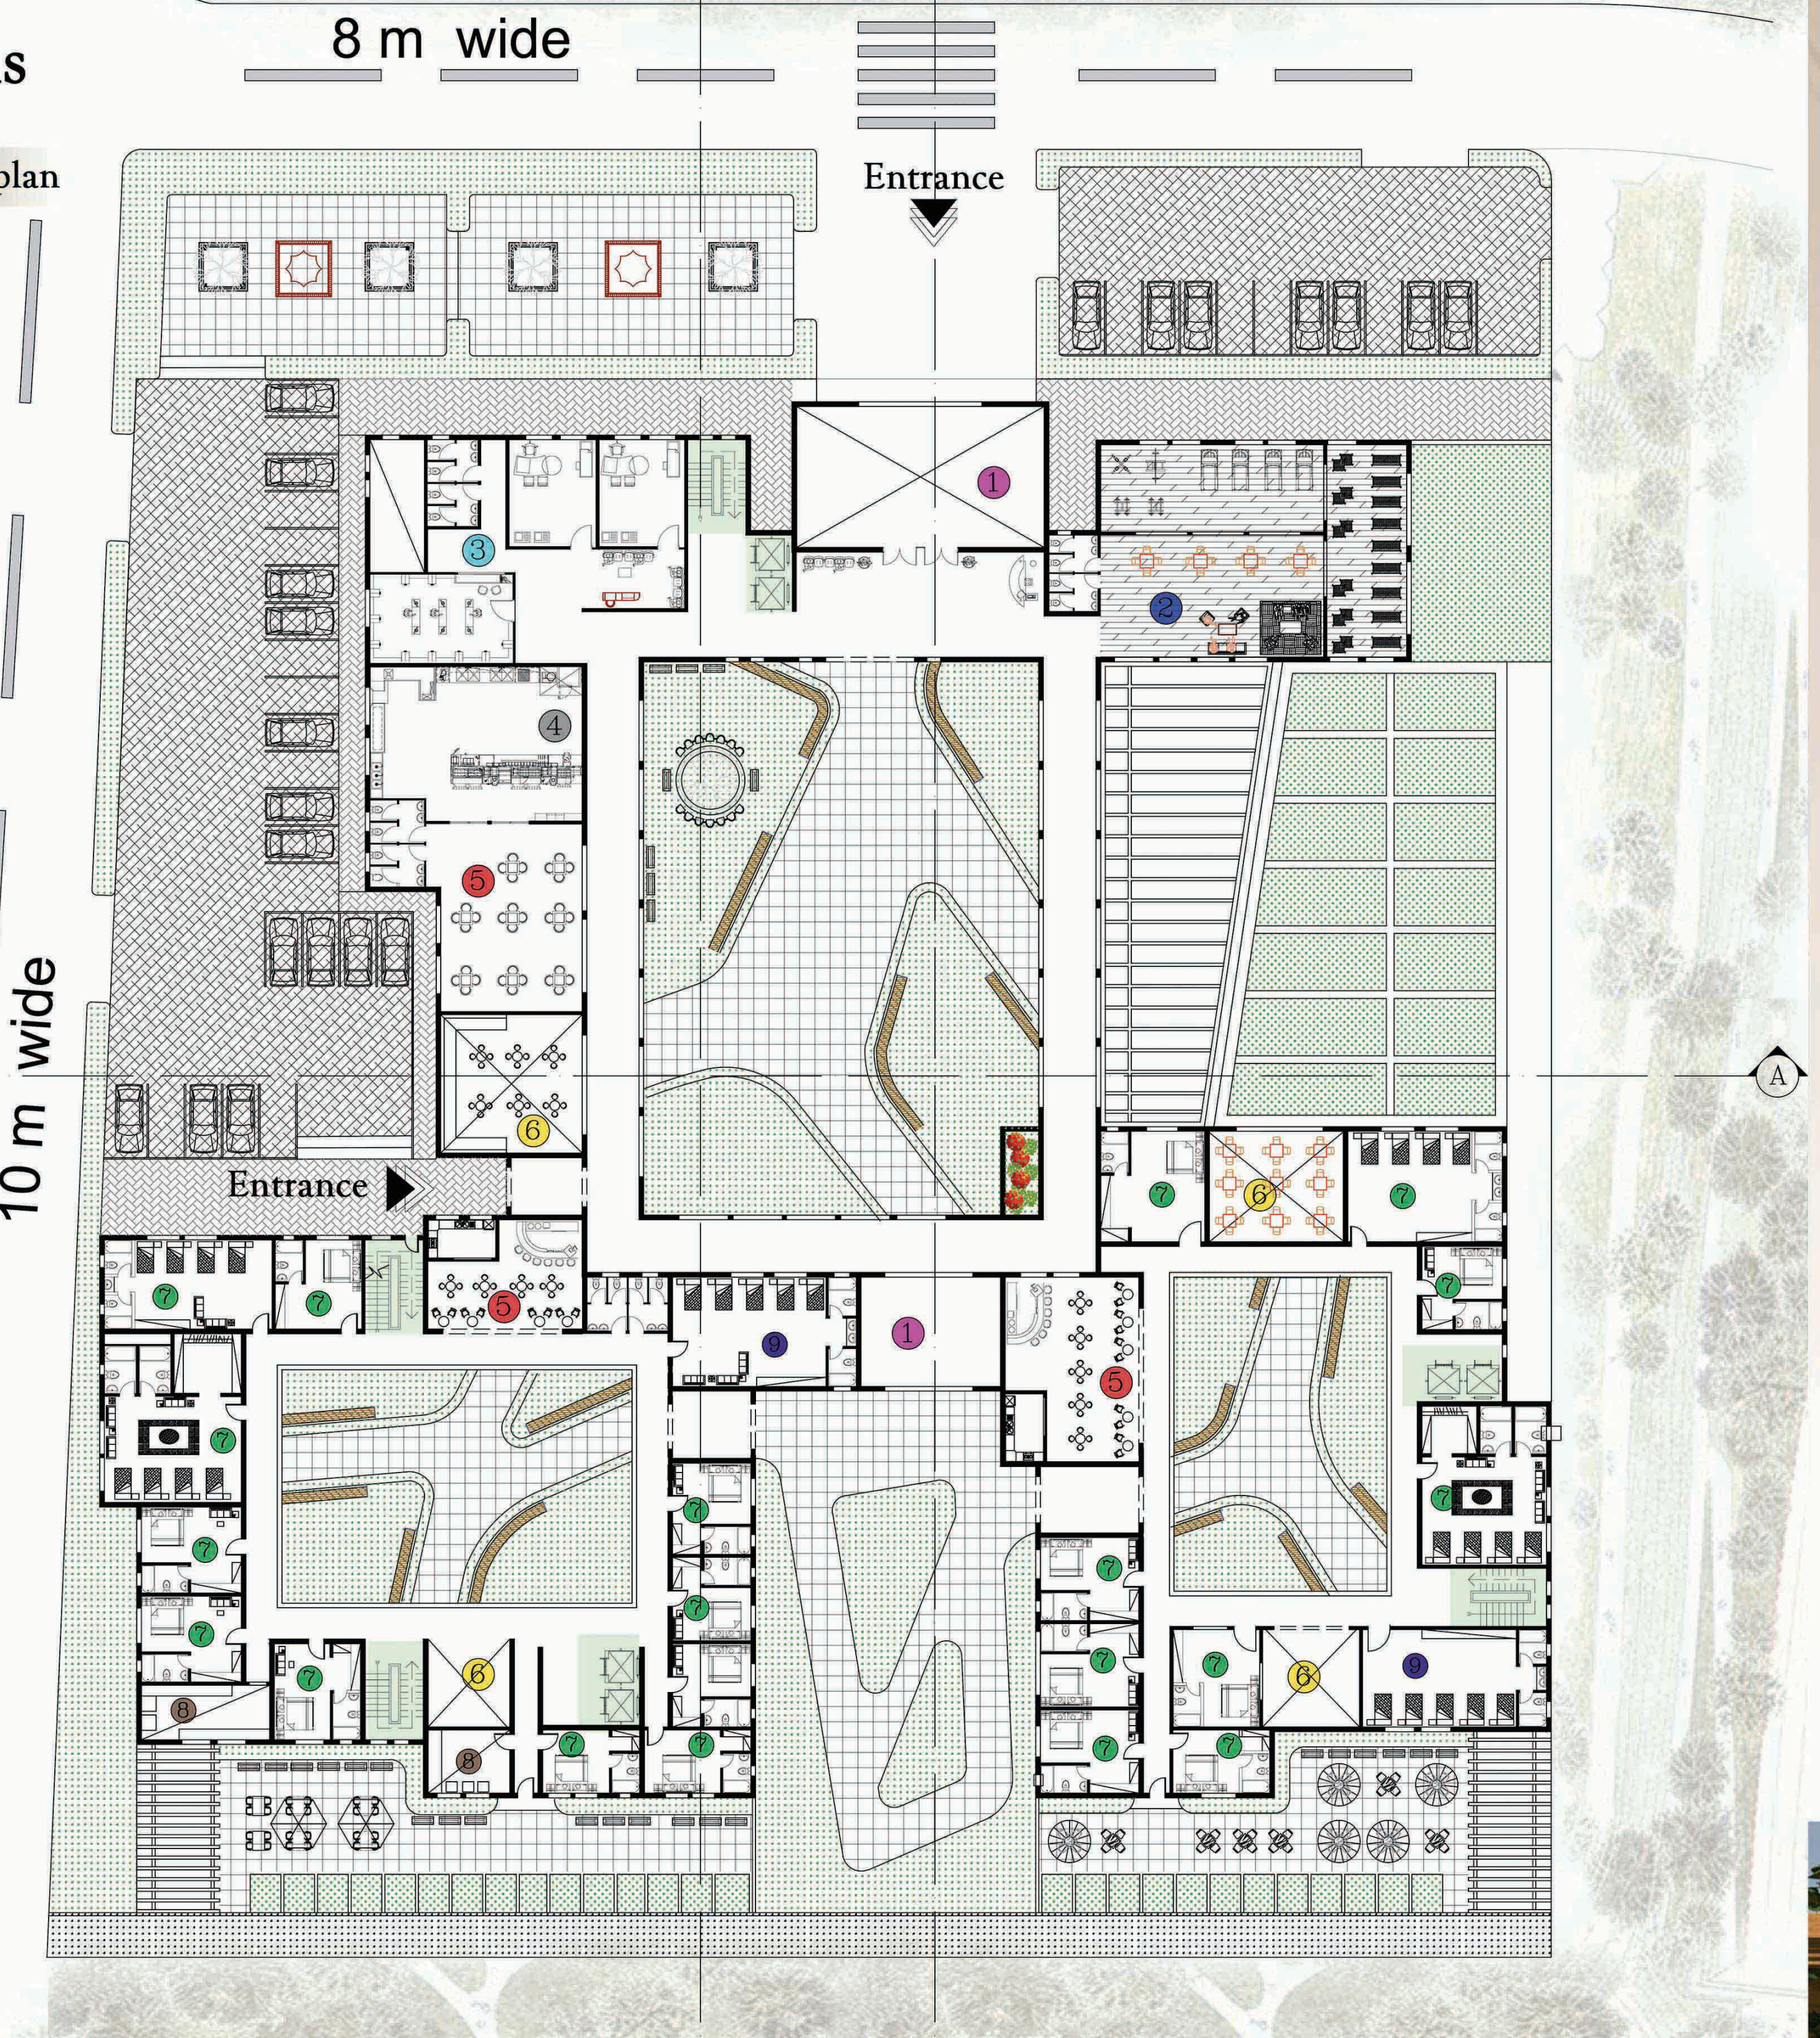
8 m wide
Entrance
10 m wide
Entrance
A
A
B
C

1 Reception
2 Gym and yoga
3 Pharmacy and clinics
4 Kitchen -Restaurant
5 cafeteria
6 Iwan
7 Bed room
8 Laundry
9 Sharedbedroom
🟩 Vertical circulation

Sections

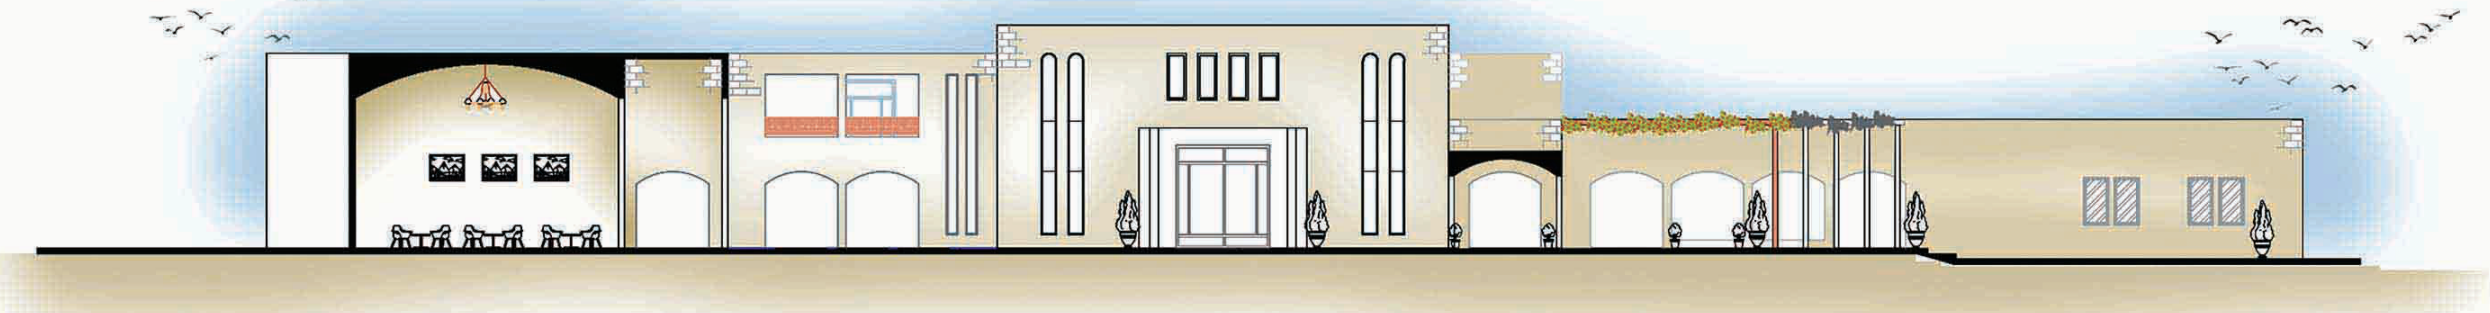

Section A-A

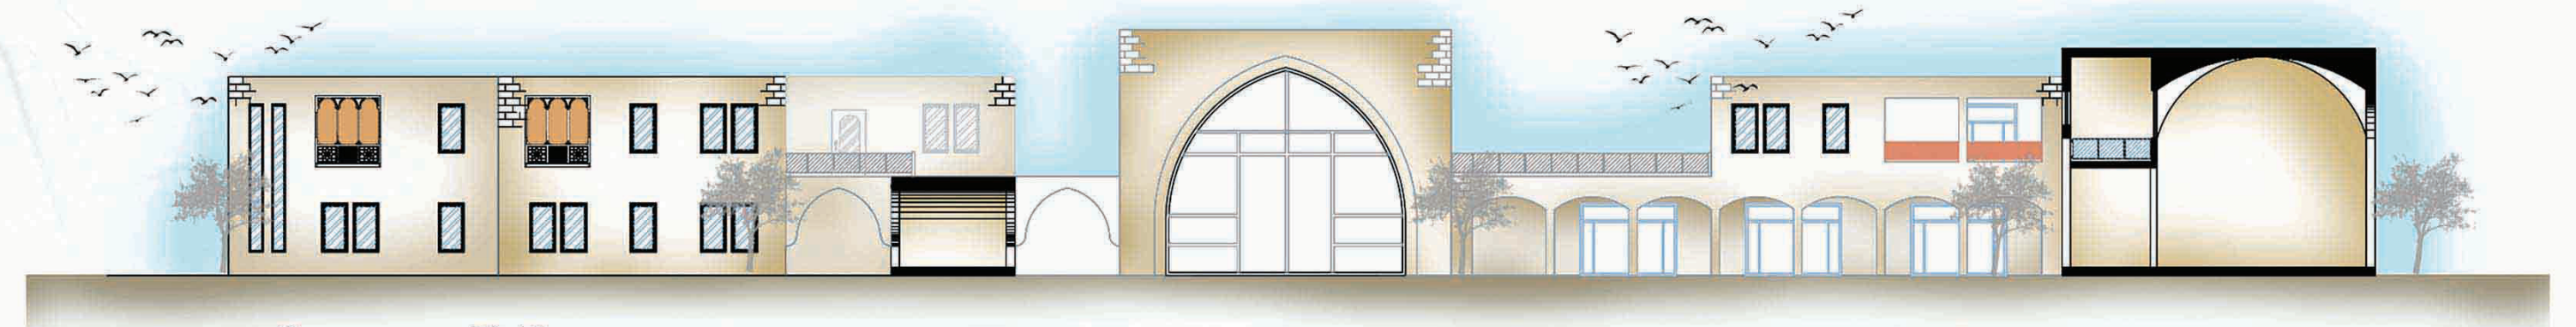

Section B-B

First floor

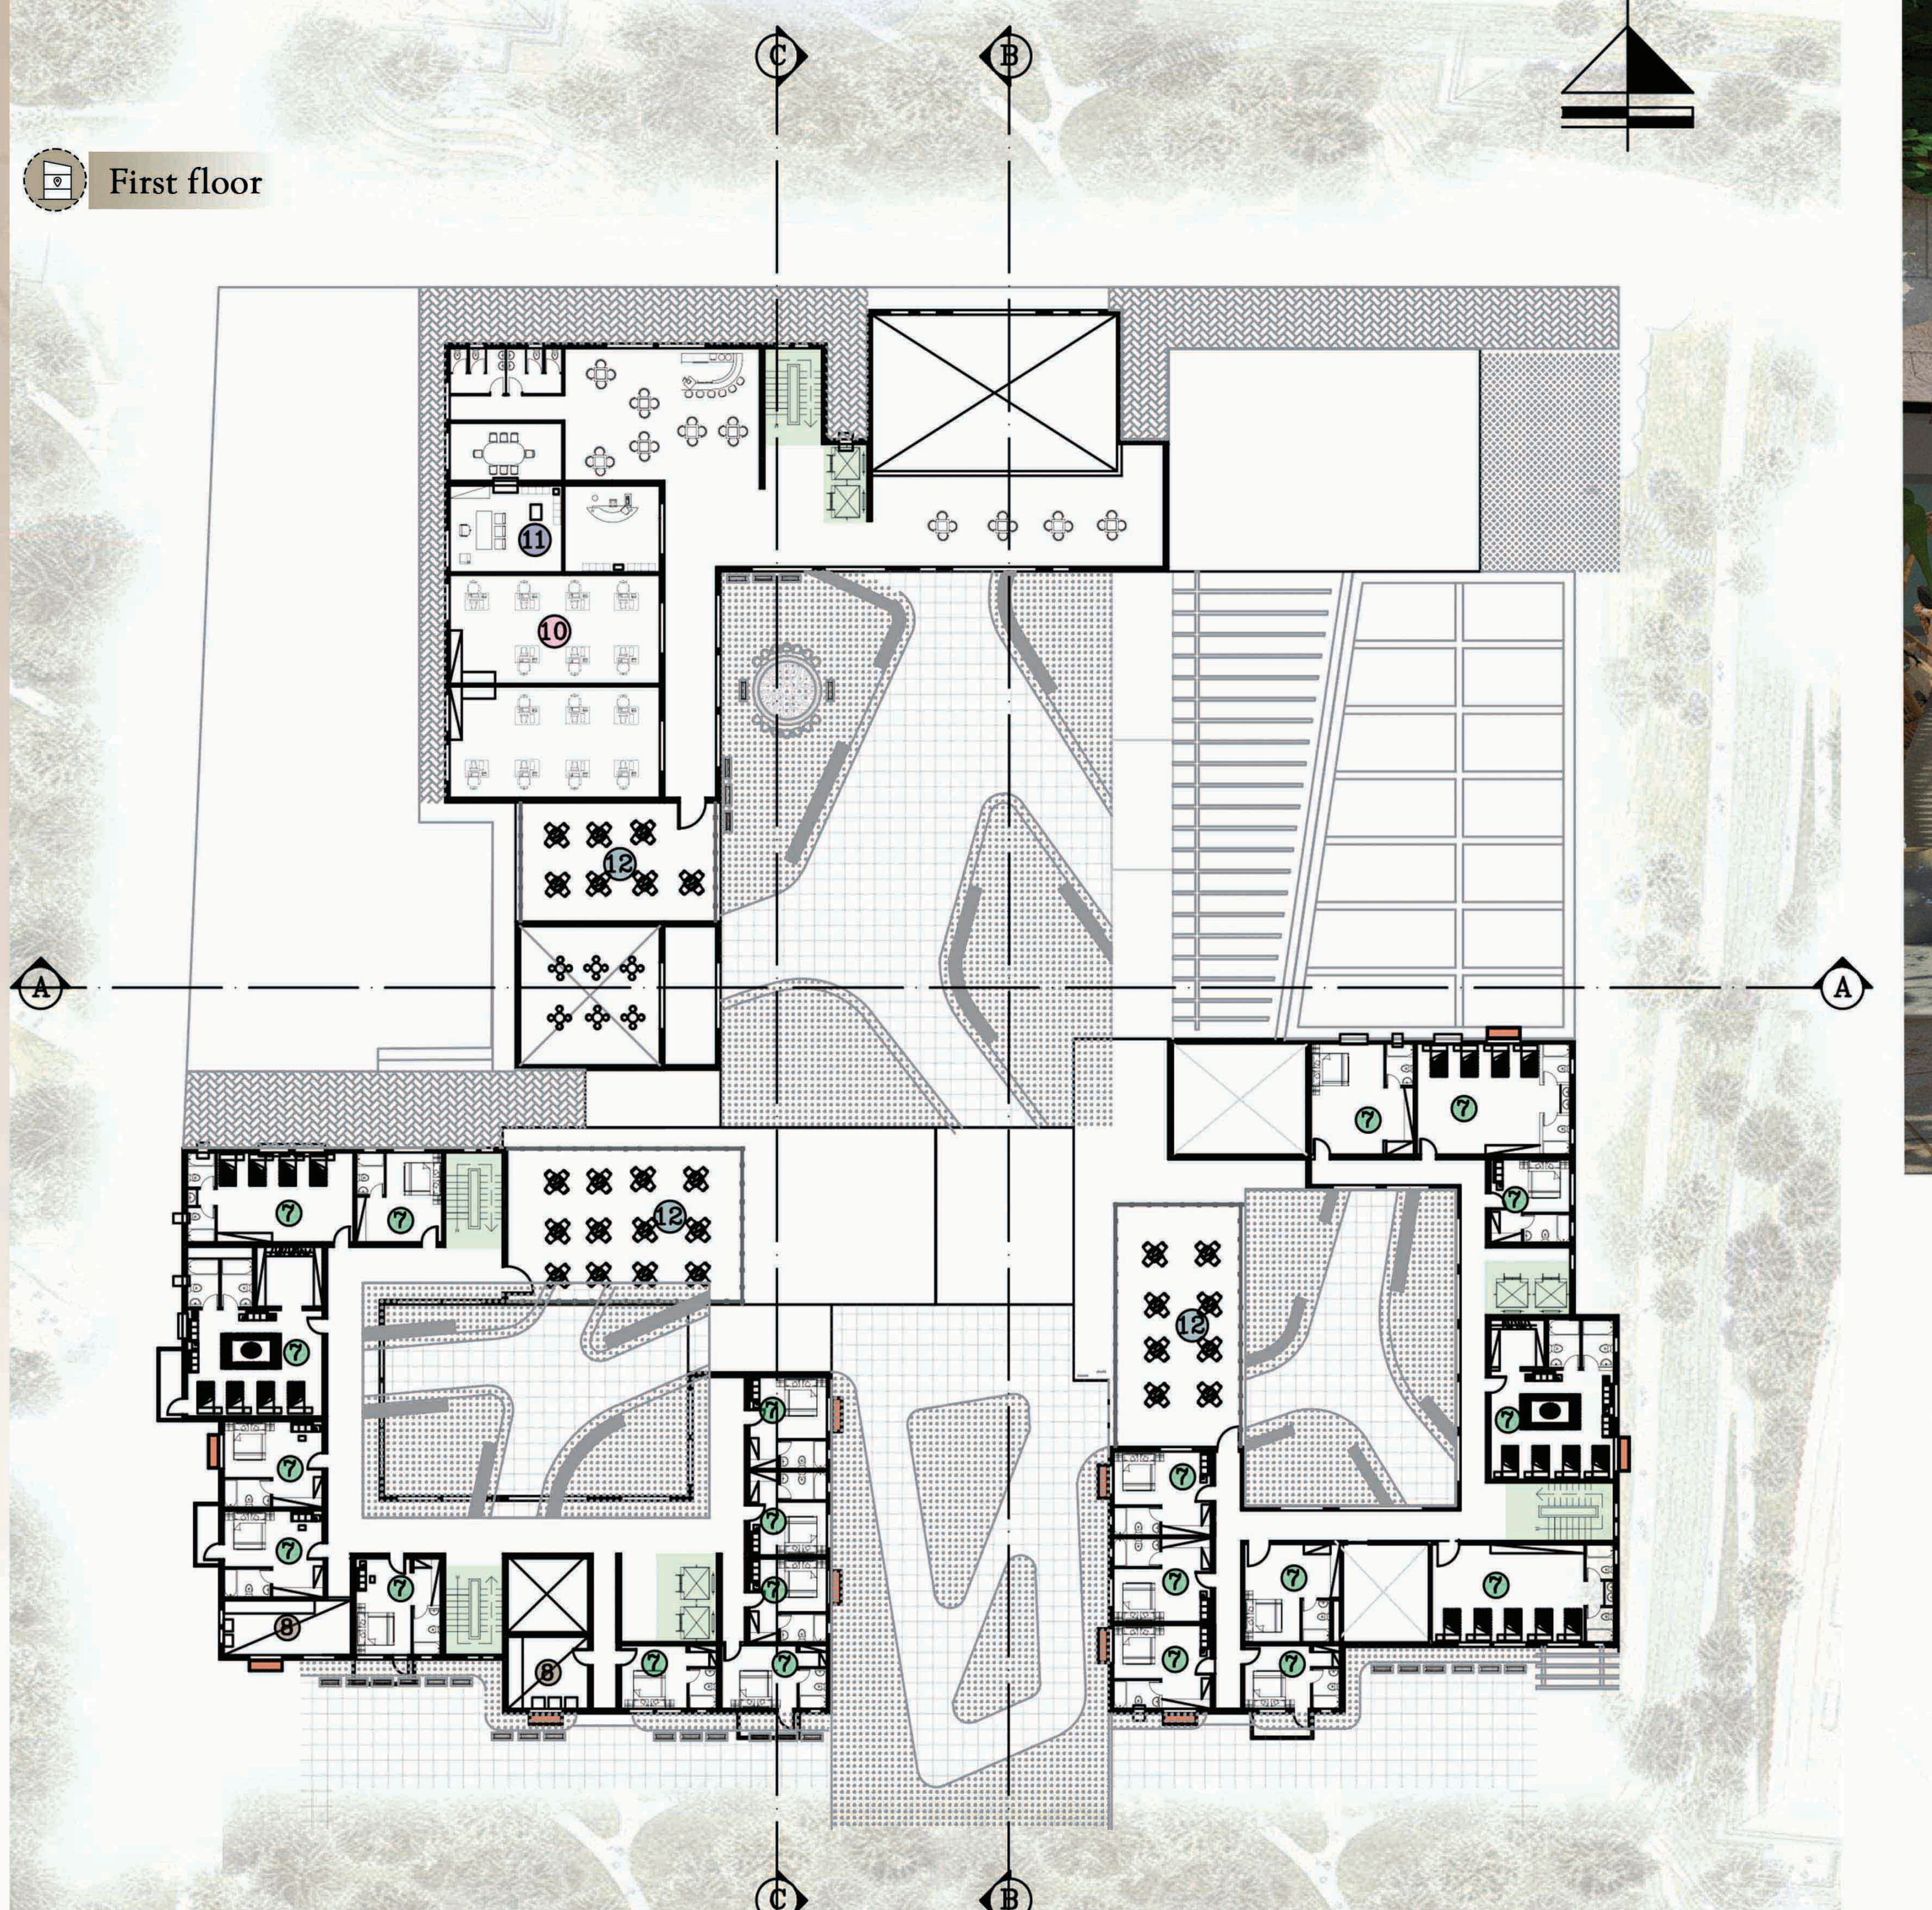

7 Bed room
10 Staff rooms
11 administration
12 terrace
🟩 Vertical circulation

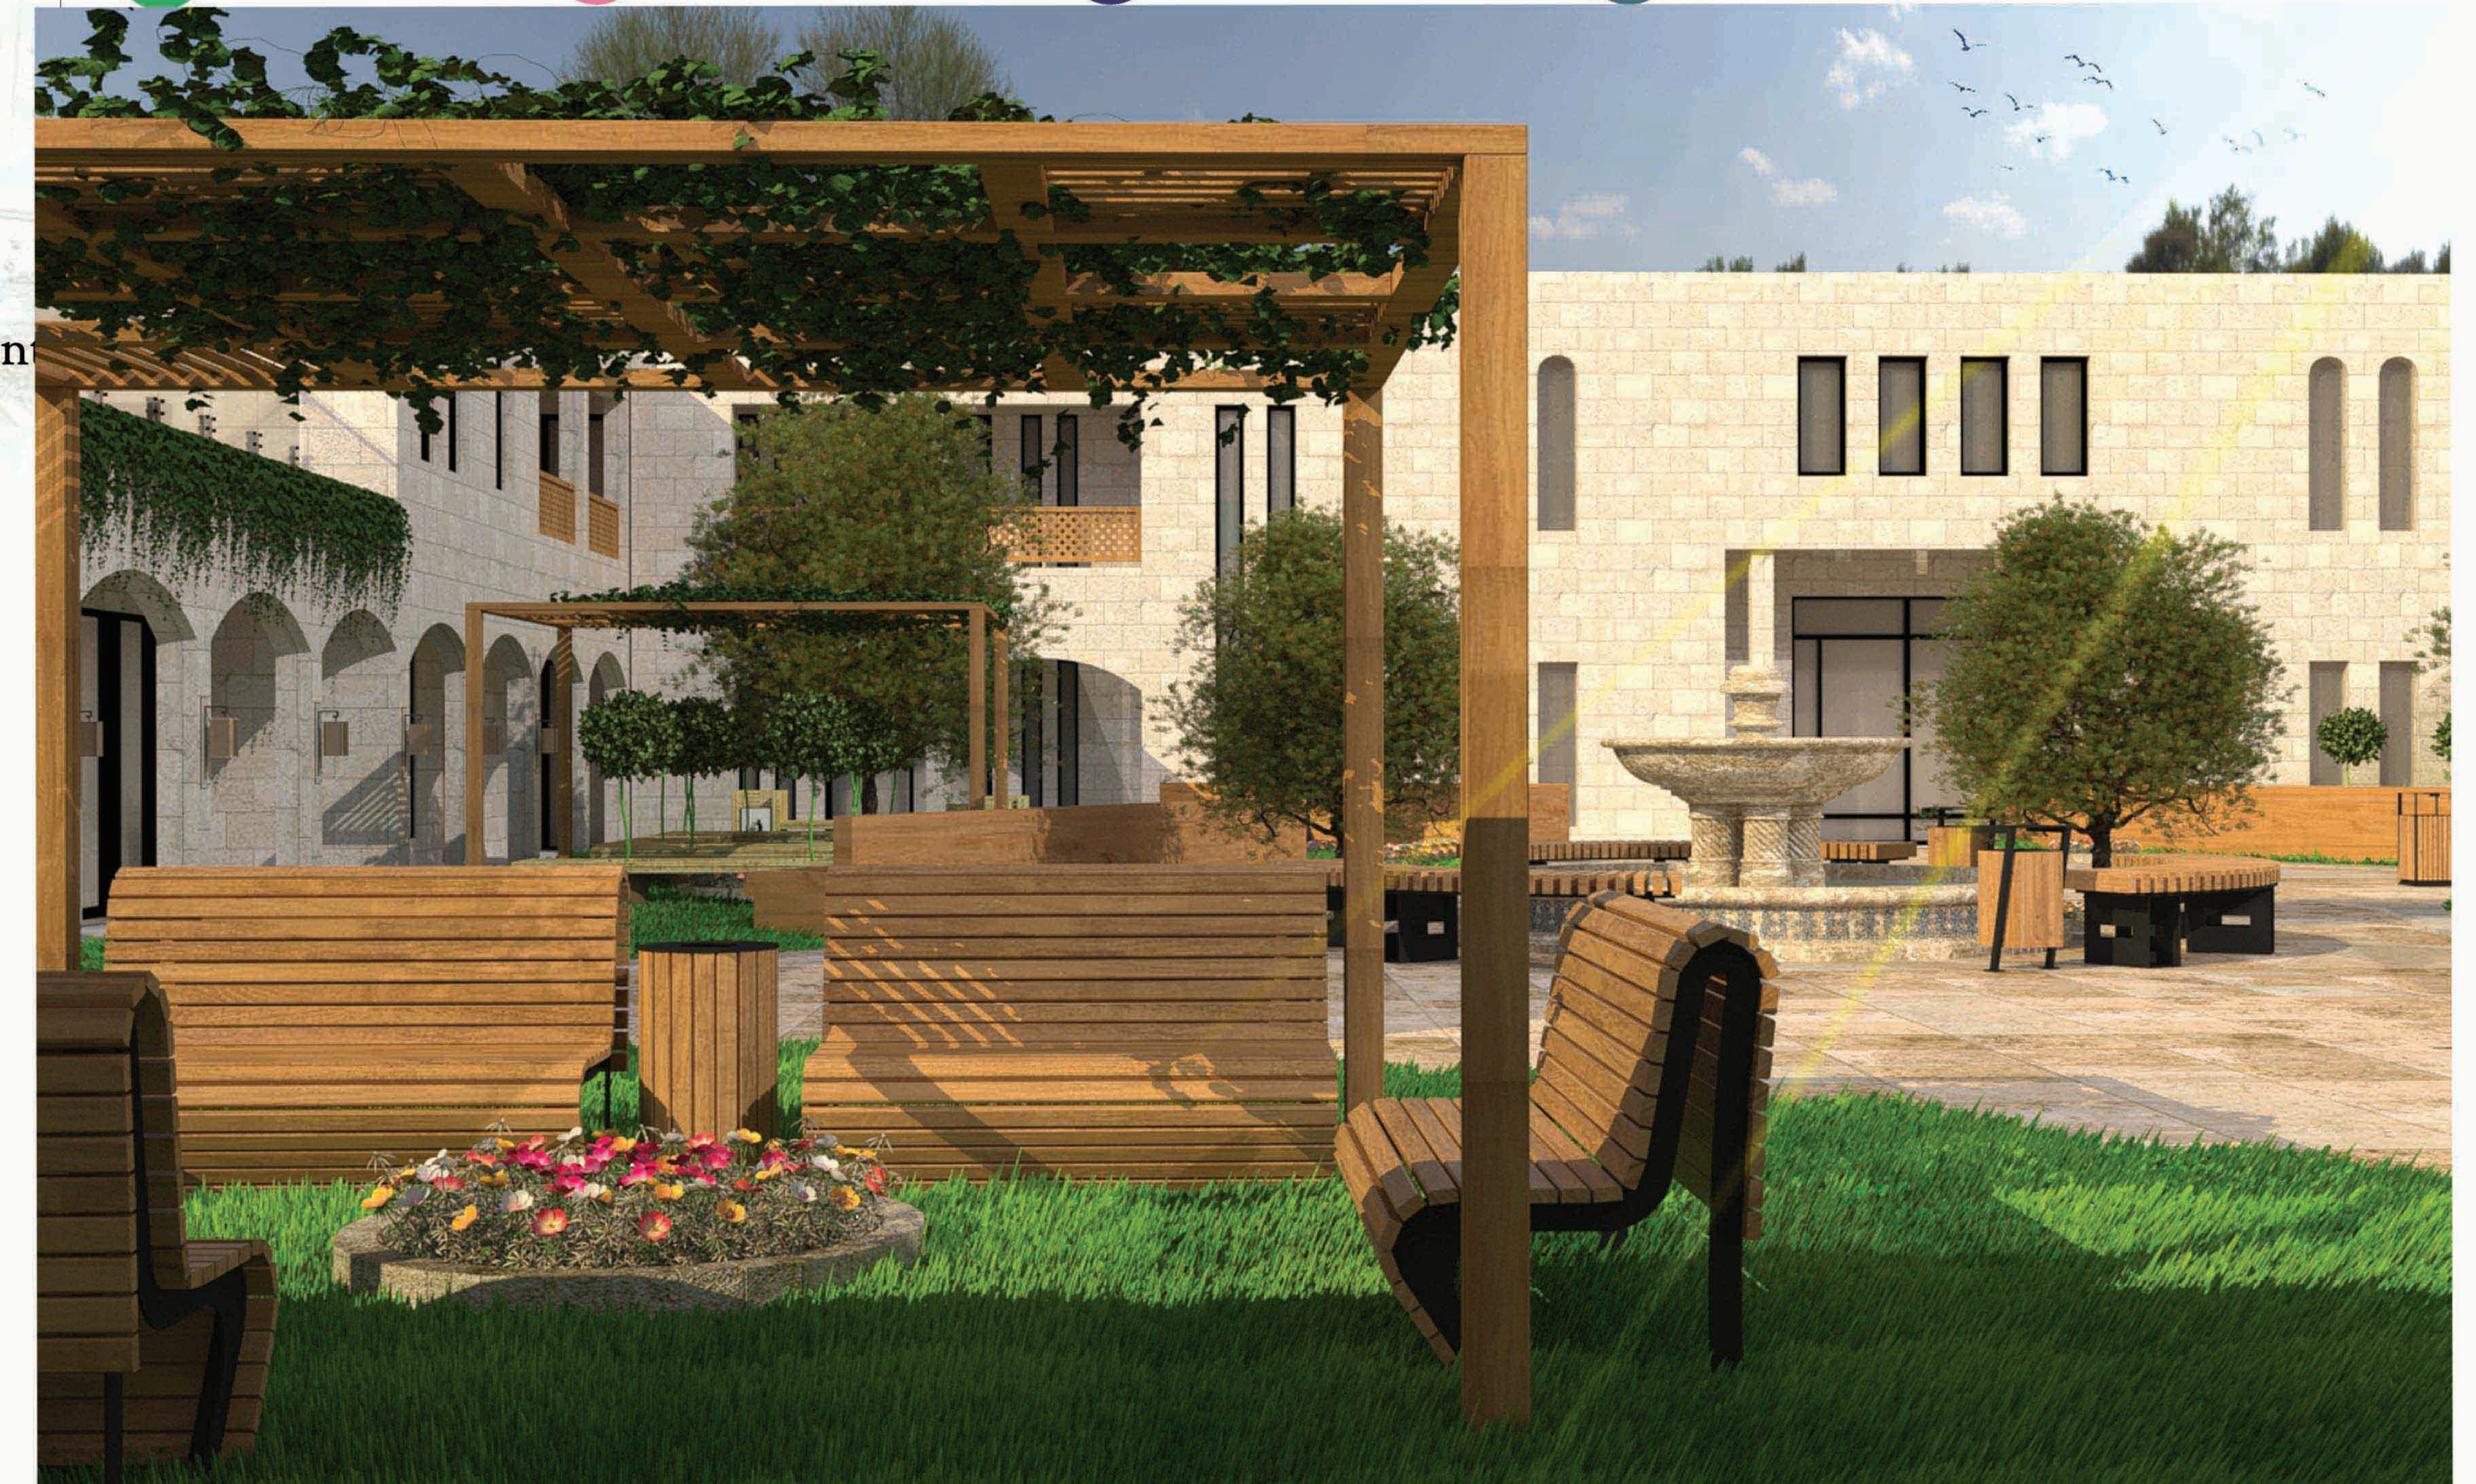

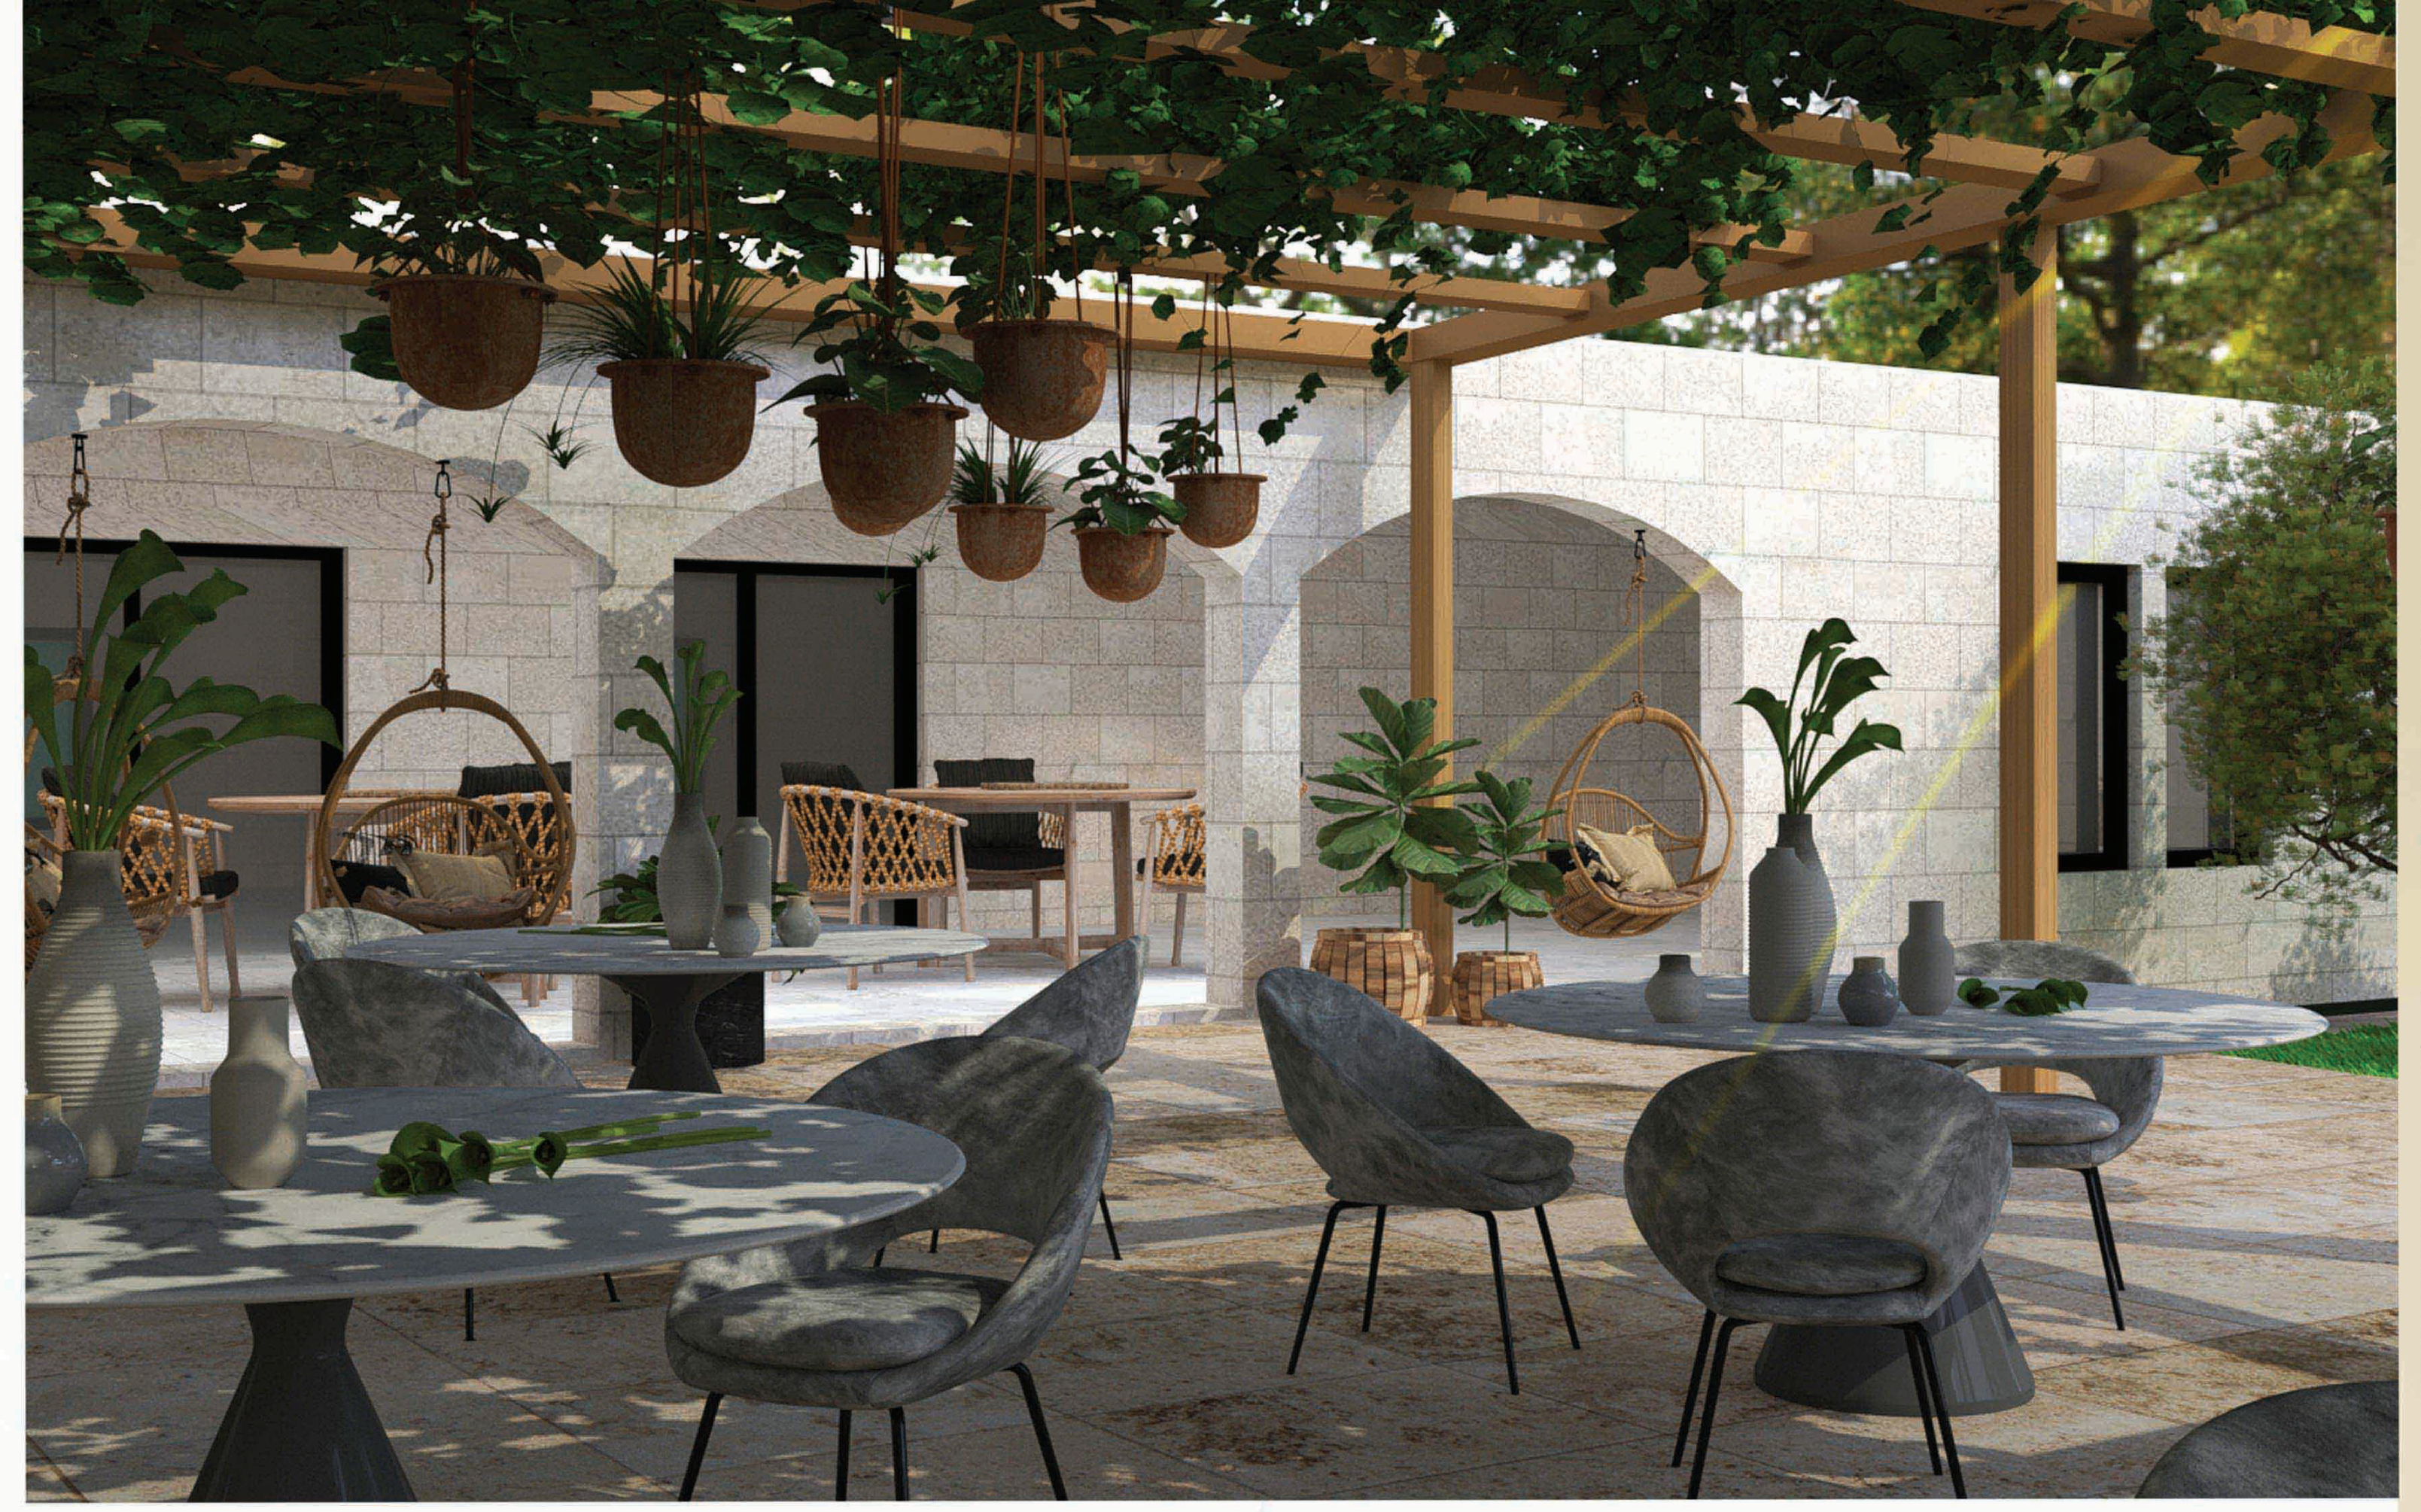

Elevations

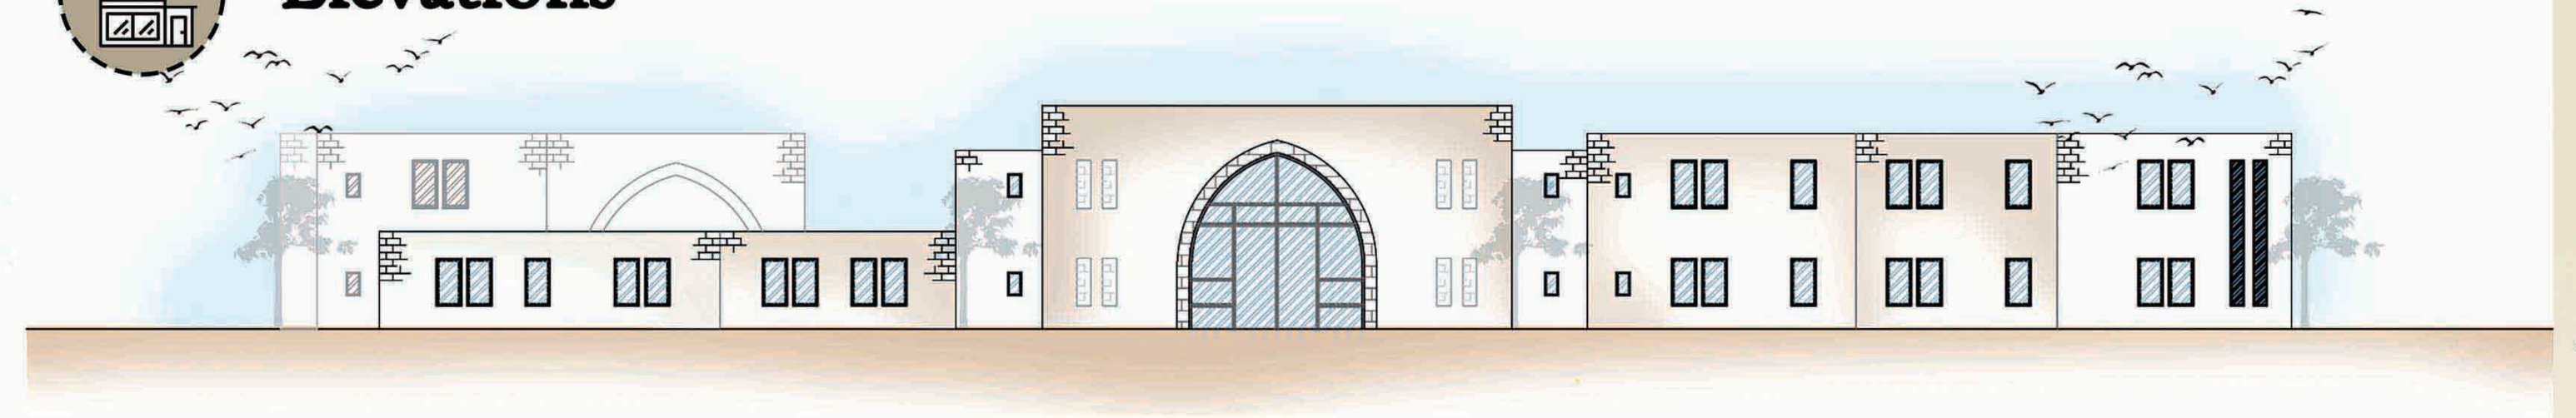

North elevation

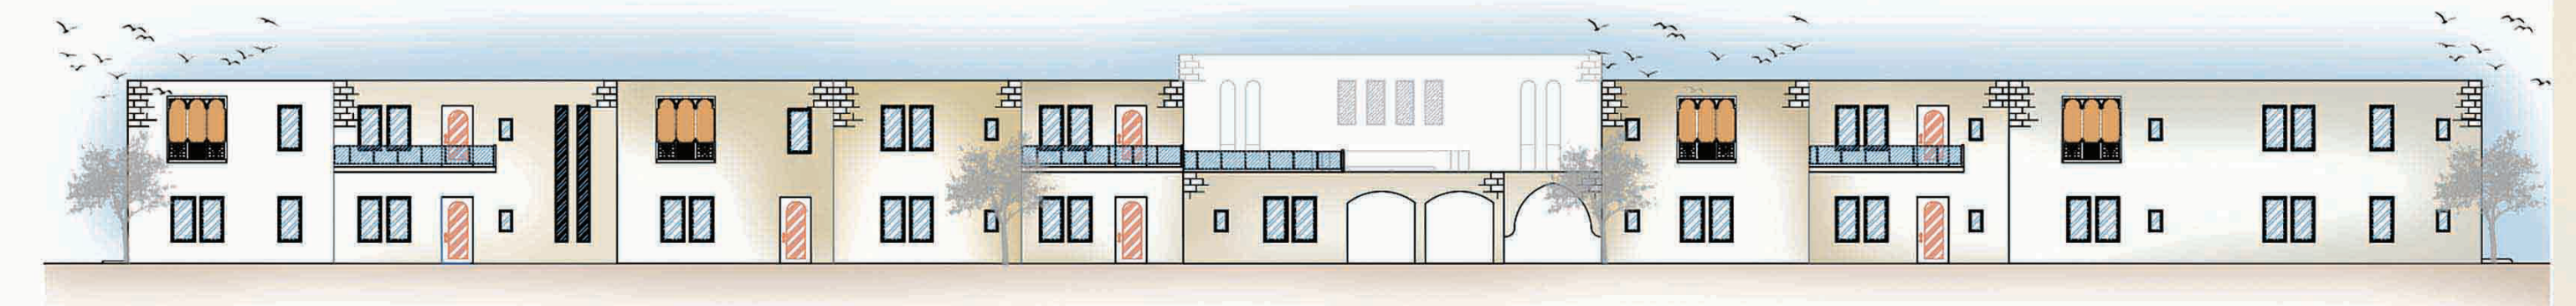

South elevation

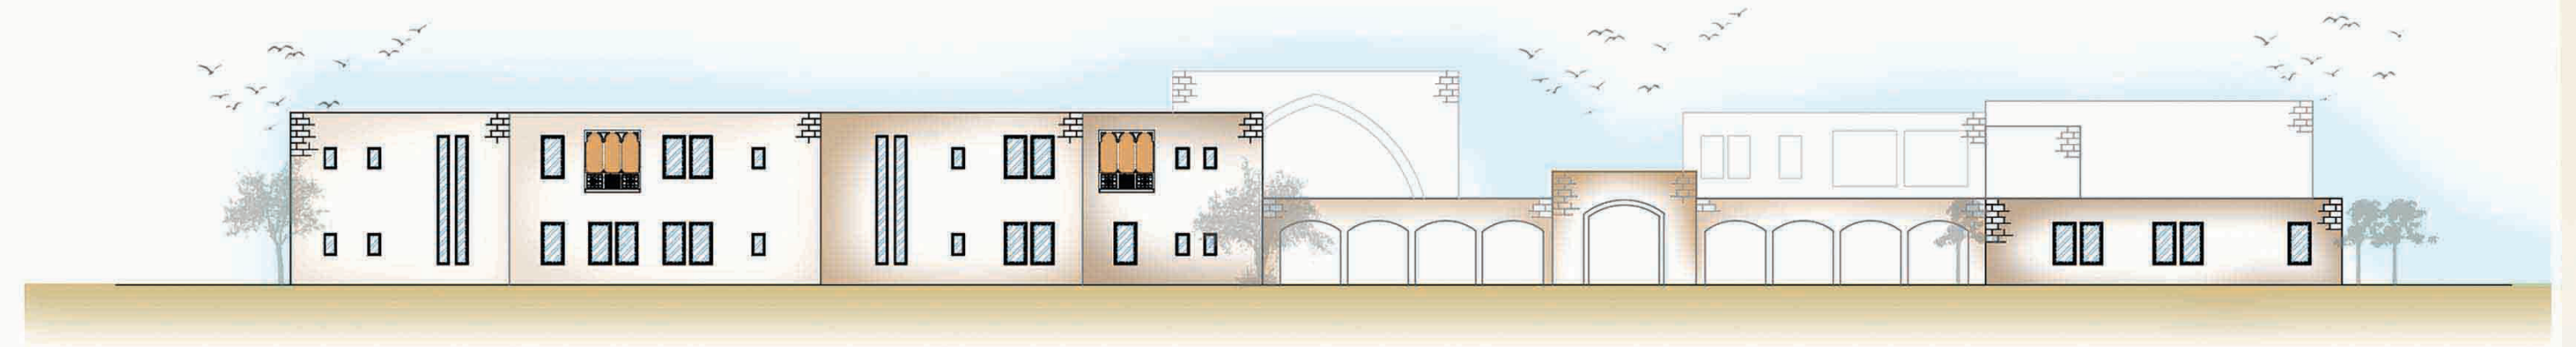

West elevation

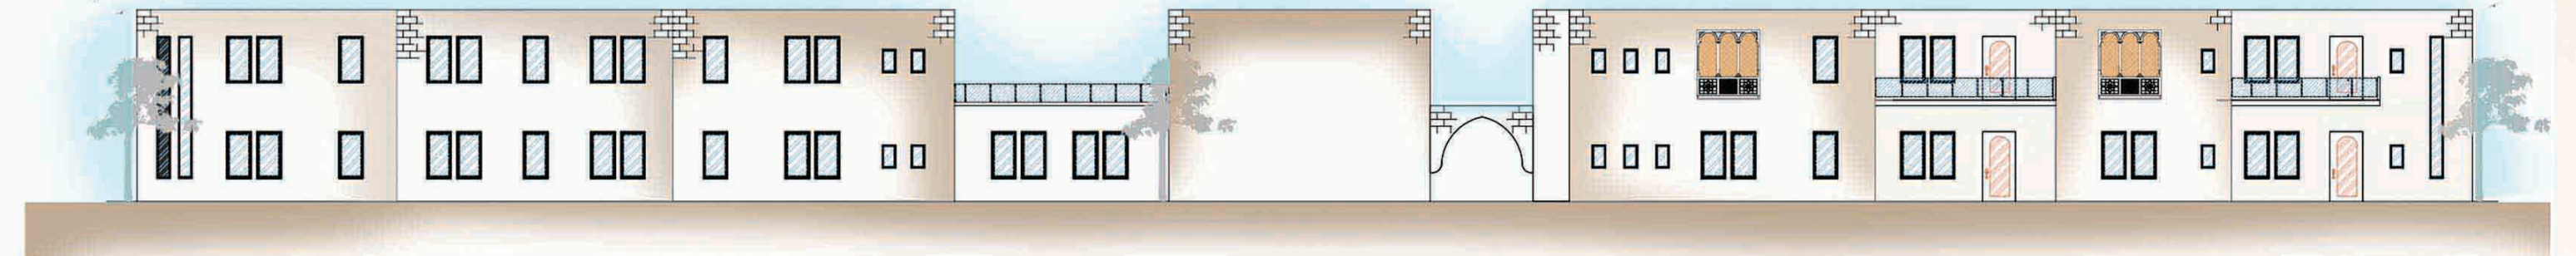

East elevation

Sections

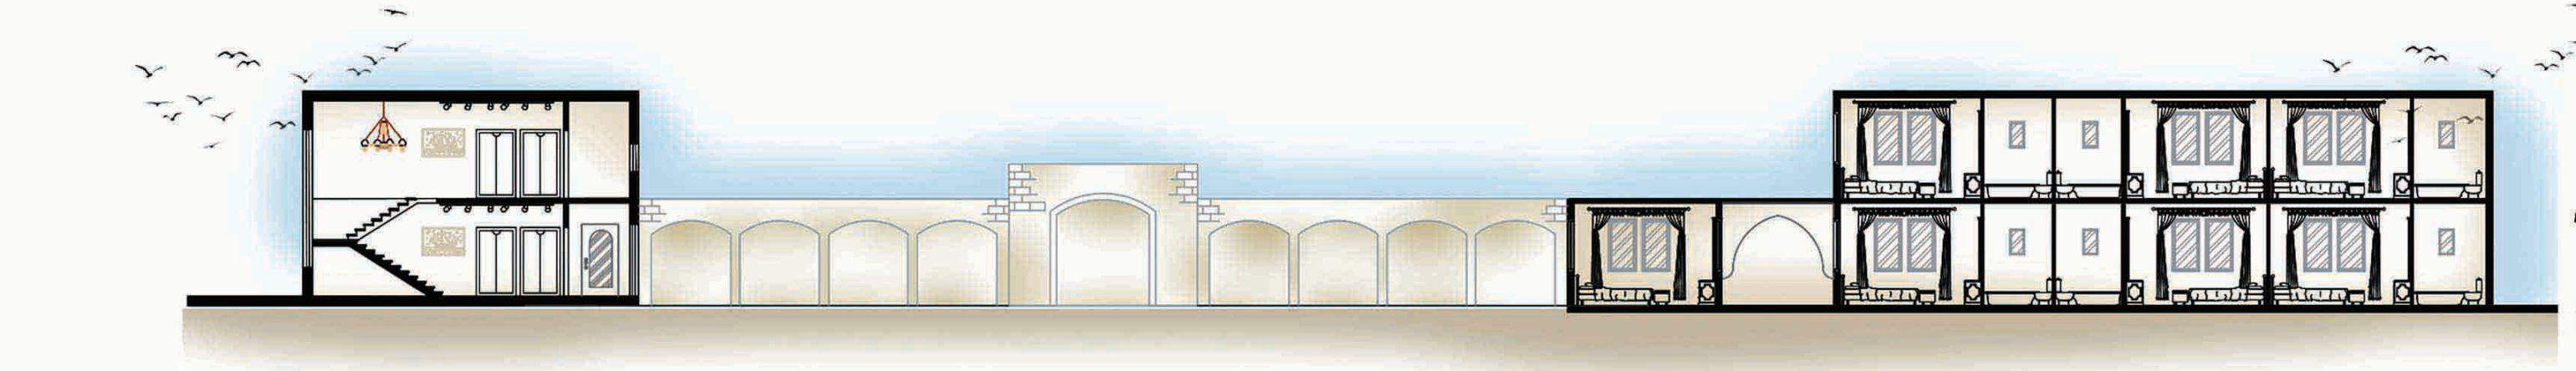

Section C-C

3d Shots

Elevations in the traditional style familiar to the elderly

The use of the Iwan as a gathering area

External areas and shading elements

The presence of arcades extending along the project, forming a complete internal path