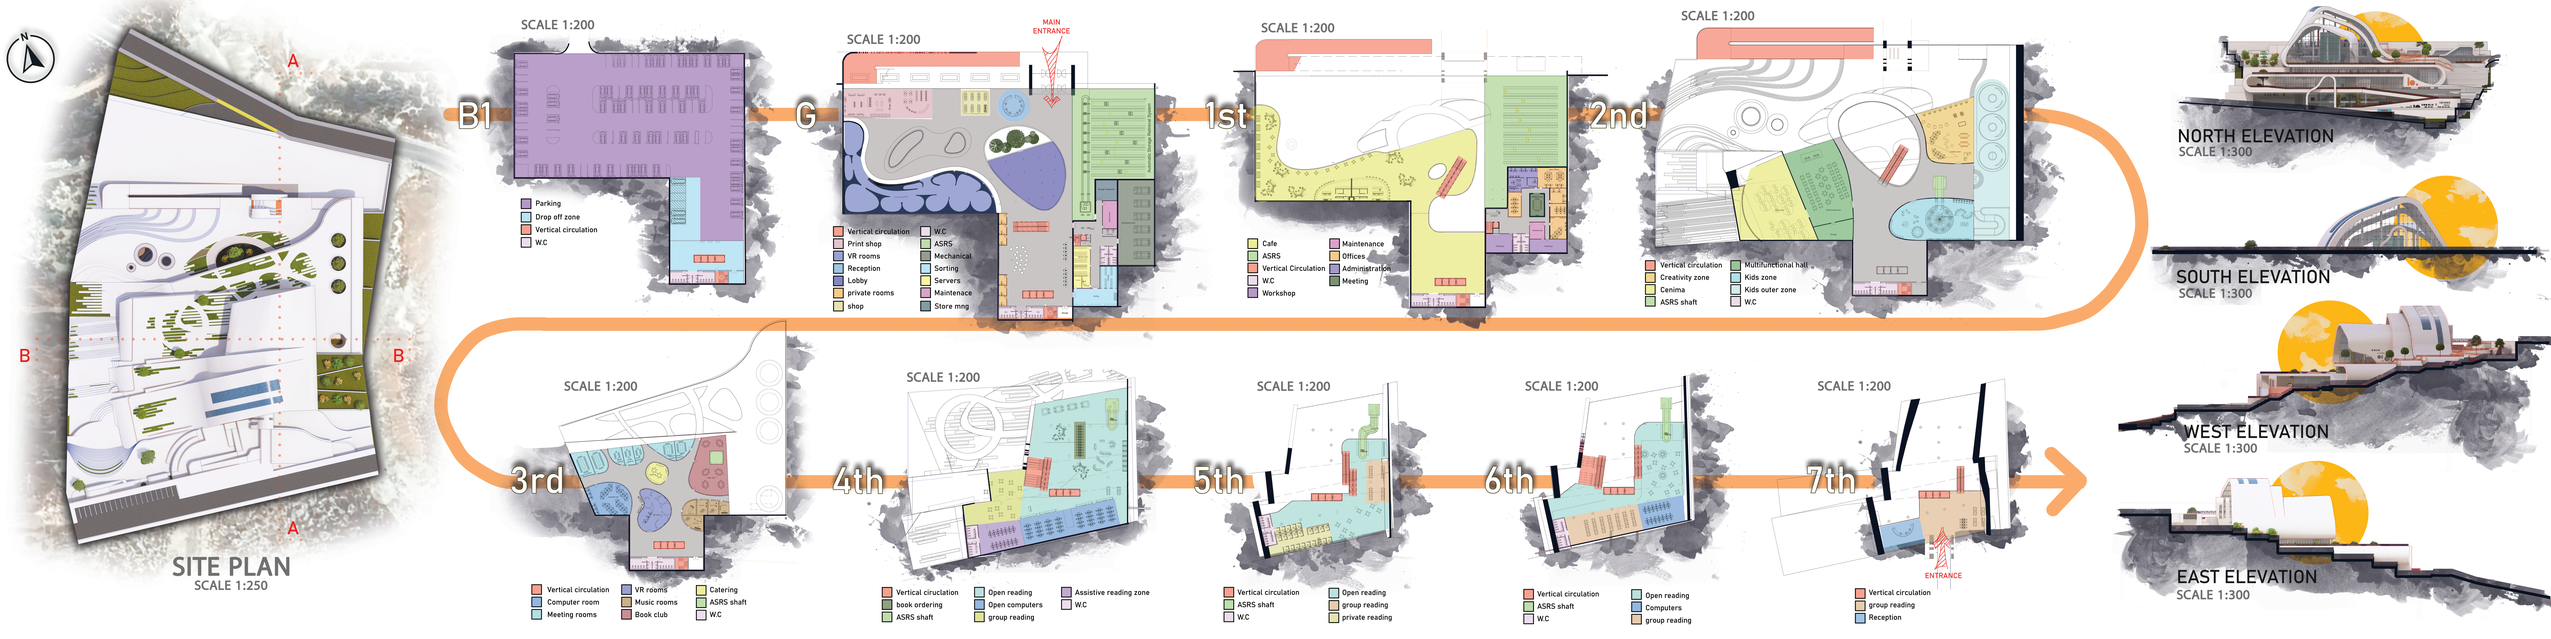
N
A
A
B
B
SITE PLAN
SCALE 1:250
B1
SCALE 1:200
Parking
Drop off zone
Vertical circulation
W.C
G
SCALE 1:200
MAIN ENTRANCE
Vertical circulation
Print shop
VR rooms
Reception
Lobby
private rooms
shop
W.C
ASRS
Mechanical
Sorting
Servers
Maintenance
Store rmg
1st
SCALE 1:200
Cafe
ASRS
Vertical Circulation
W.C
Workshop
Maintenance
Offices
Administration
Meeting
2nd
SCALE 1:200
Vertical circulation
Creativity zone
Cenima
ASRS shaft
Multifunctional hall
Kids zone
Kids outer zone
W.C
3rd
SCALE 1:200
Vertical circulation
Computer room
Meeting rooms
VR rooms
Music rooms
Book club
Catering
ASRS shaft
W.C
4th
SCALE 1:200
Vertical circulation
book ordering
ASRS shaft
Open reading
Open computers
group reading
Assistive reading zone
W.C
5th
SCALE 1:200
Vertical circulation
ASRS shaft
W.C
Open reading
group reading
private reading
6th
SCALE 1:200
Vertical circulation
ASRS shaft
W.C
Open reading
Computers
group reading
7th
SCALE 1:200
ENTRANCE
Vertical circulation
group reading
Reception
NORTH ELEVATION
SCALE 1:300
SOUTH ELEVATION
SCALE 1:300
WEST ELEVATION
SCALE 1:300
EAST ELEVATION
SCALE 1:300