SCHOOL OF ARCHITECTURE

DESIGNED BY **MAZEN FATTOUH**

PROJECT SITE

THE SITE IS LOCATED IN THE NOTHERN SIDE OF AN-NAJAH NATIONAL UNIVESITY - WEST OF NABLUS CITY, PALESTINE.

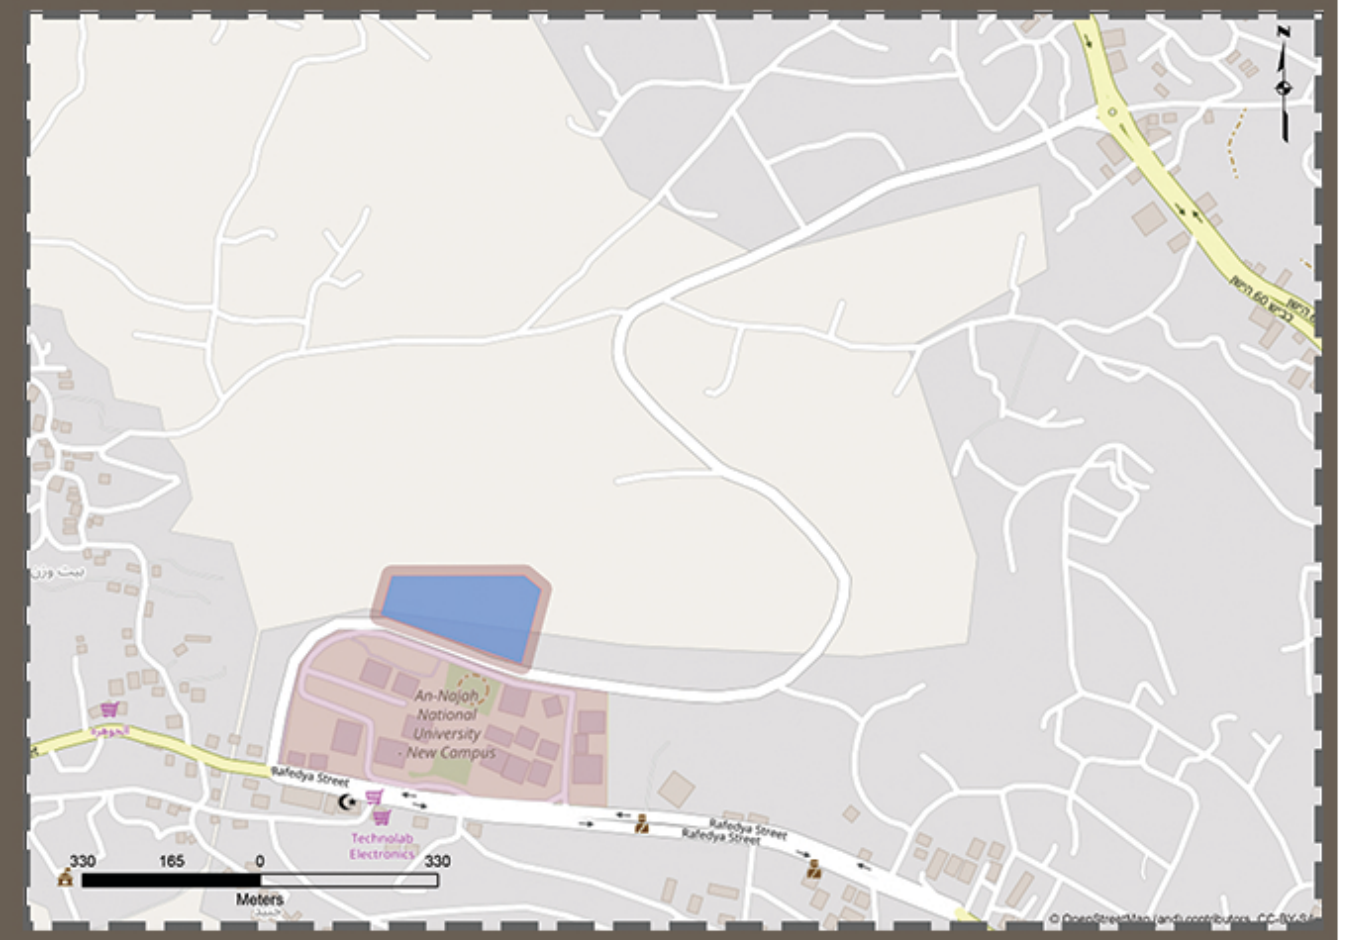

CONCEPT

THE CREATION OF AN INTERACTIVE SPACES BETWEEN THE STUDENTS OF ARCHITECTURE FROM ONE SIDE AND THE THE PUBLIC FROM THE OTHER.

A PRIVET SEPERATED ZONE FOR THE STUDENTS ACTIVITES IS CREATED IN ONE MAIN FACILITY , AND THE OTHER ZONES HAVE CAME OUT FROM THIS FACILITY.

THE LANDSCAPE VIEW AT THE MAIN WOWRKSHOPS IS FRAMED BY USING A HUGE STEEL STRUCTURE FACILITY CONTAING THE GALLARY FUNCTION, WHICH IS THE MAIN INTERACTIVE SPACE IN THE PROJECT.

THE SIMPLICITY OF THE FORM CAME OUT OF THE URBAN CONTEXT .

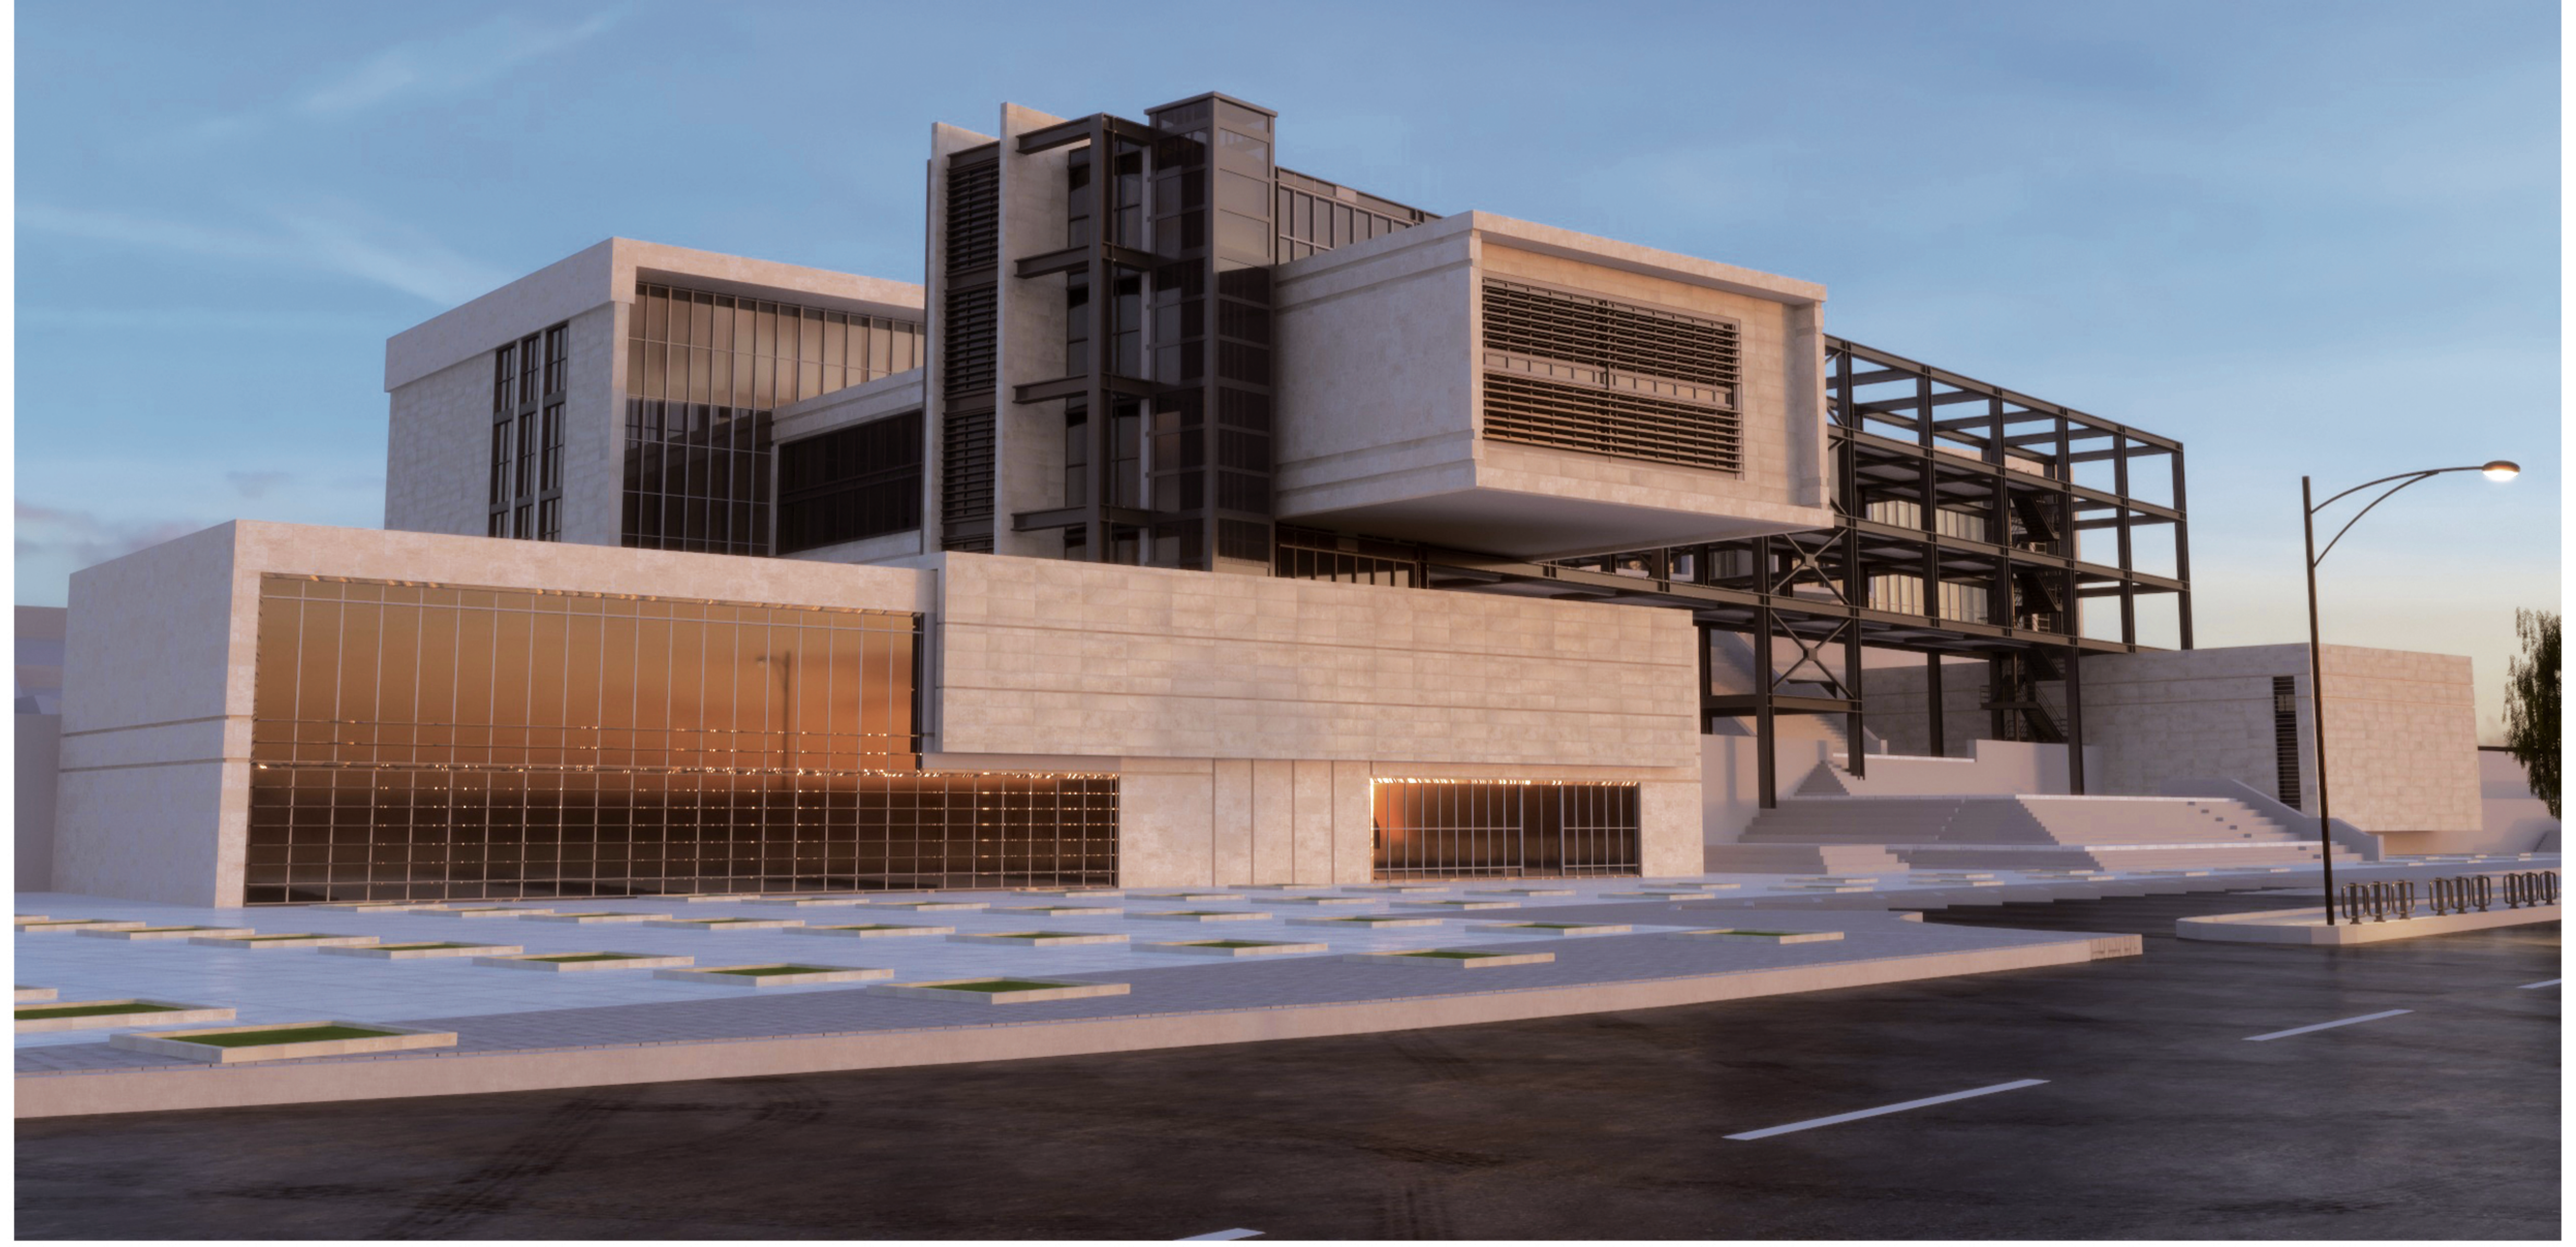

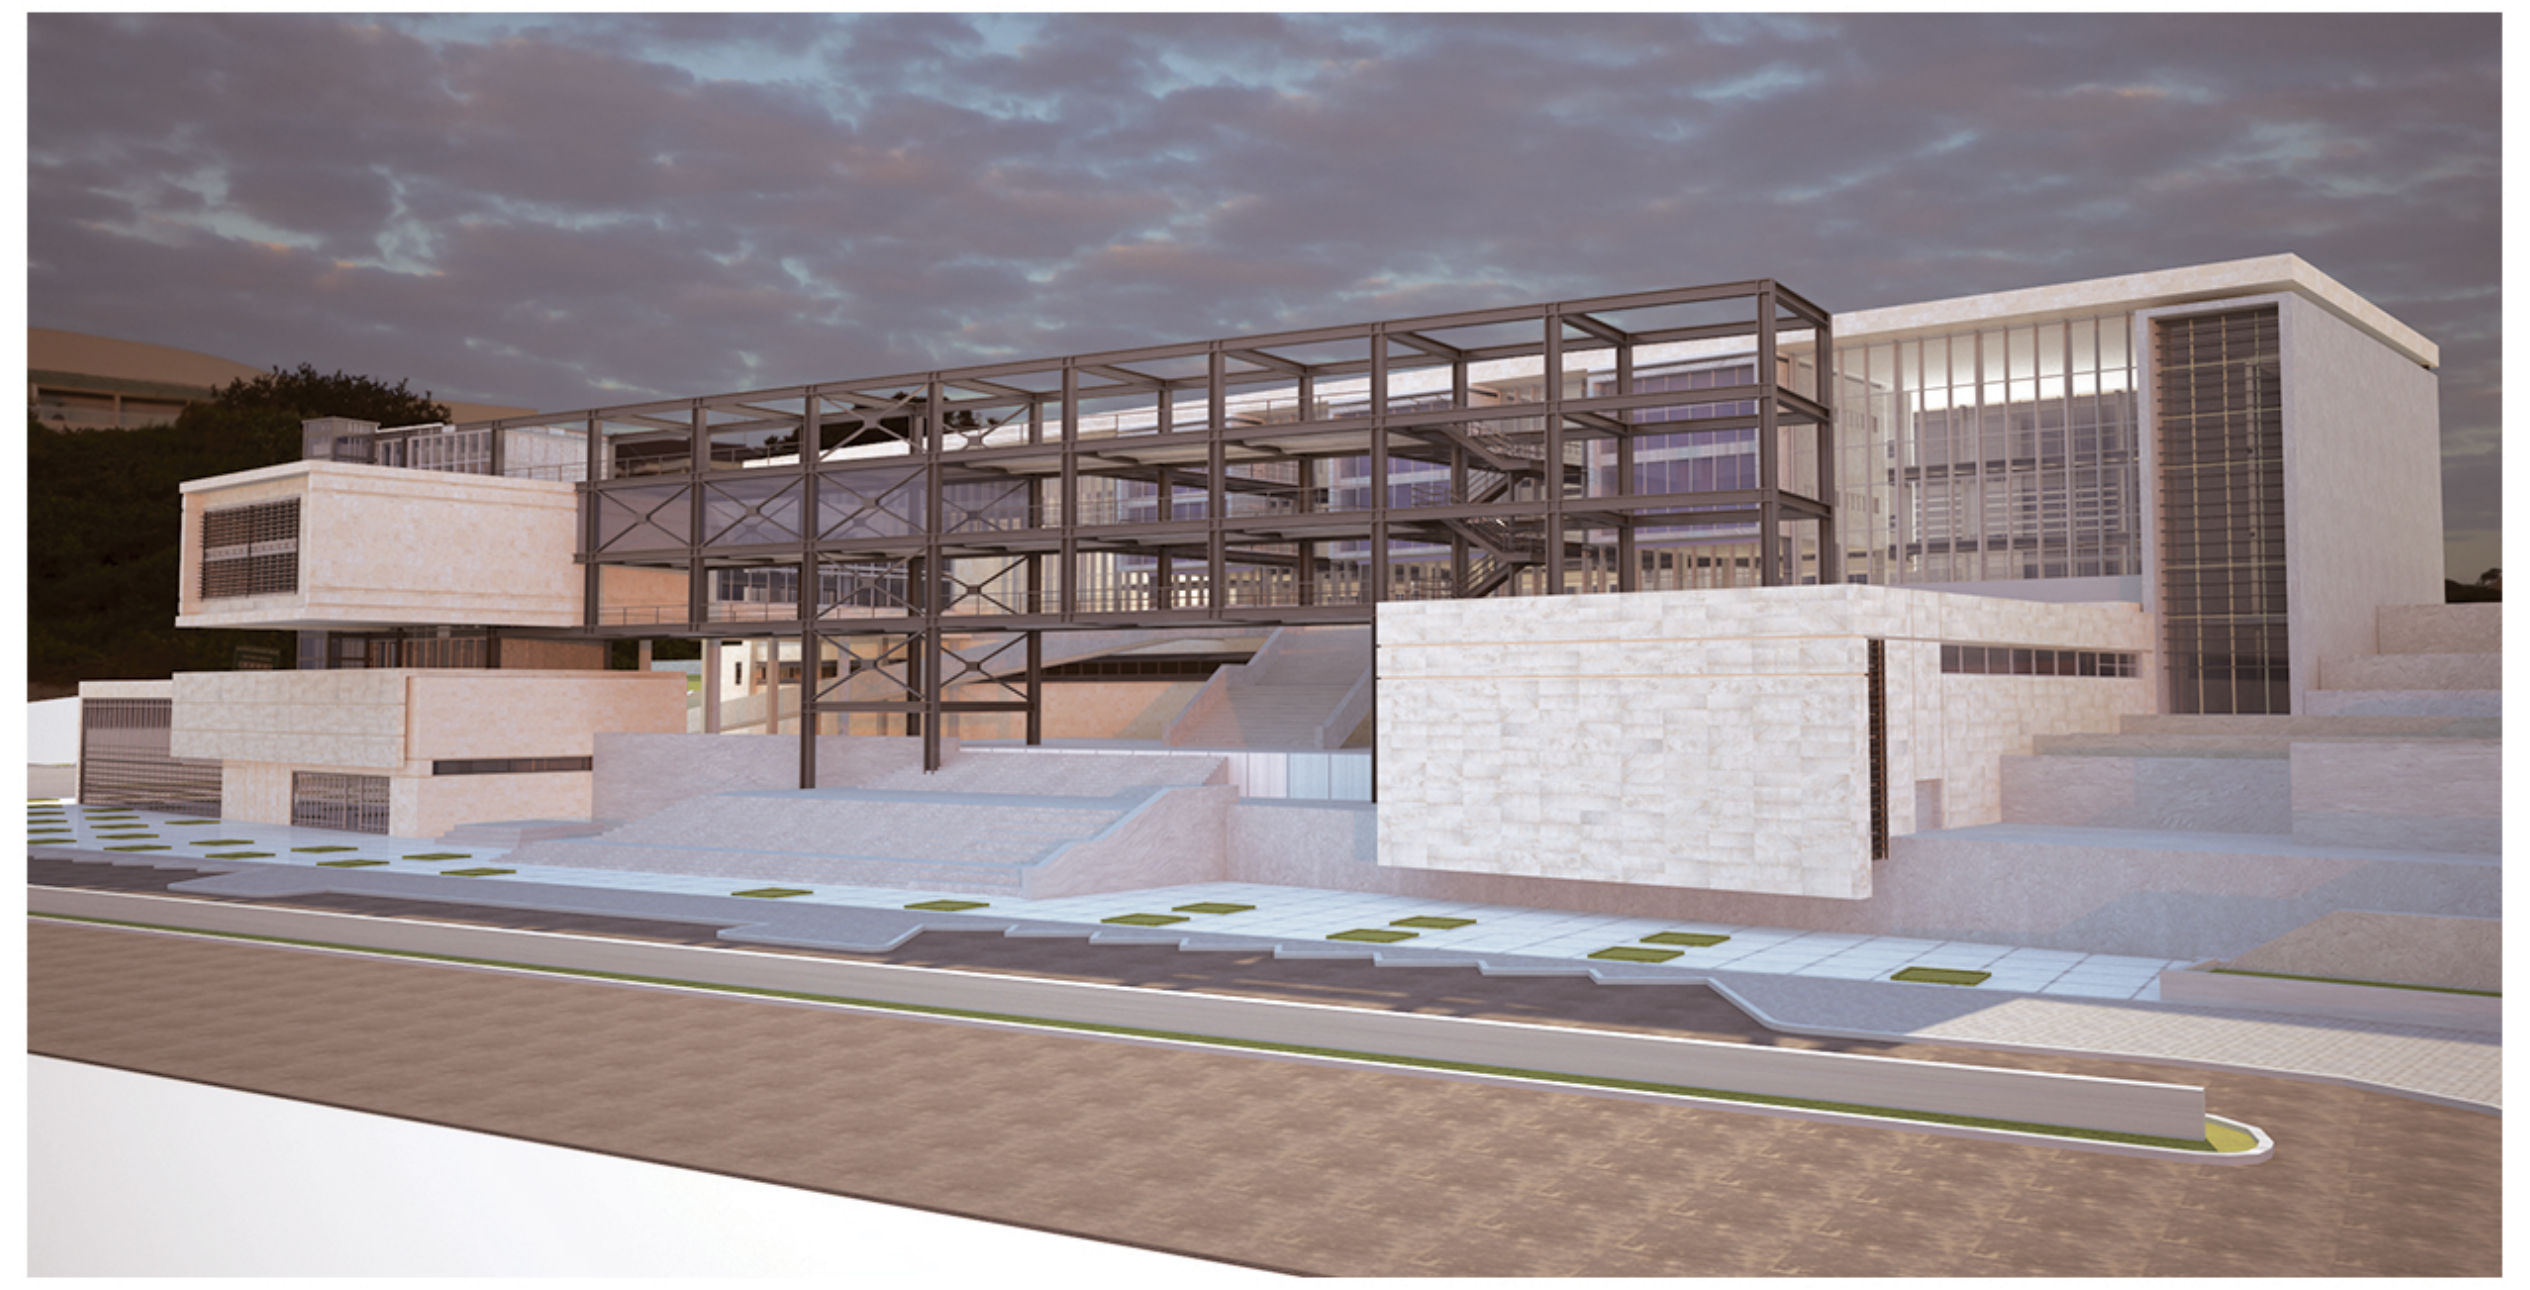

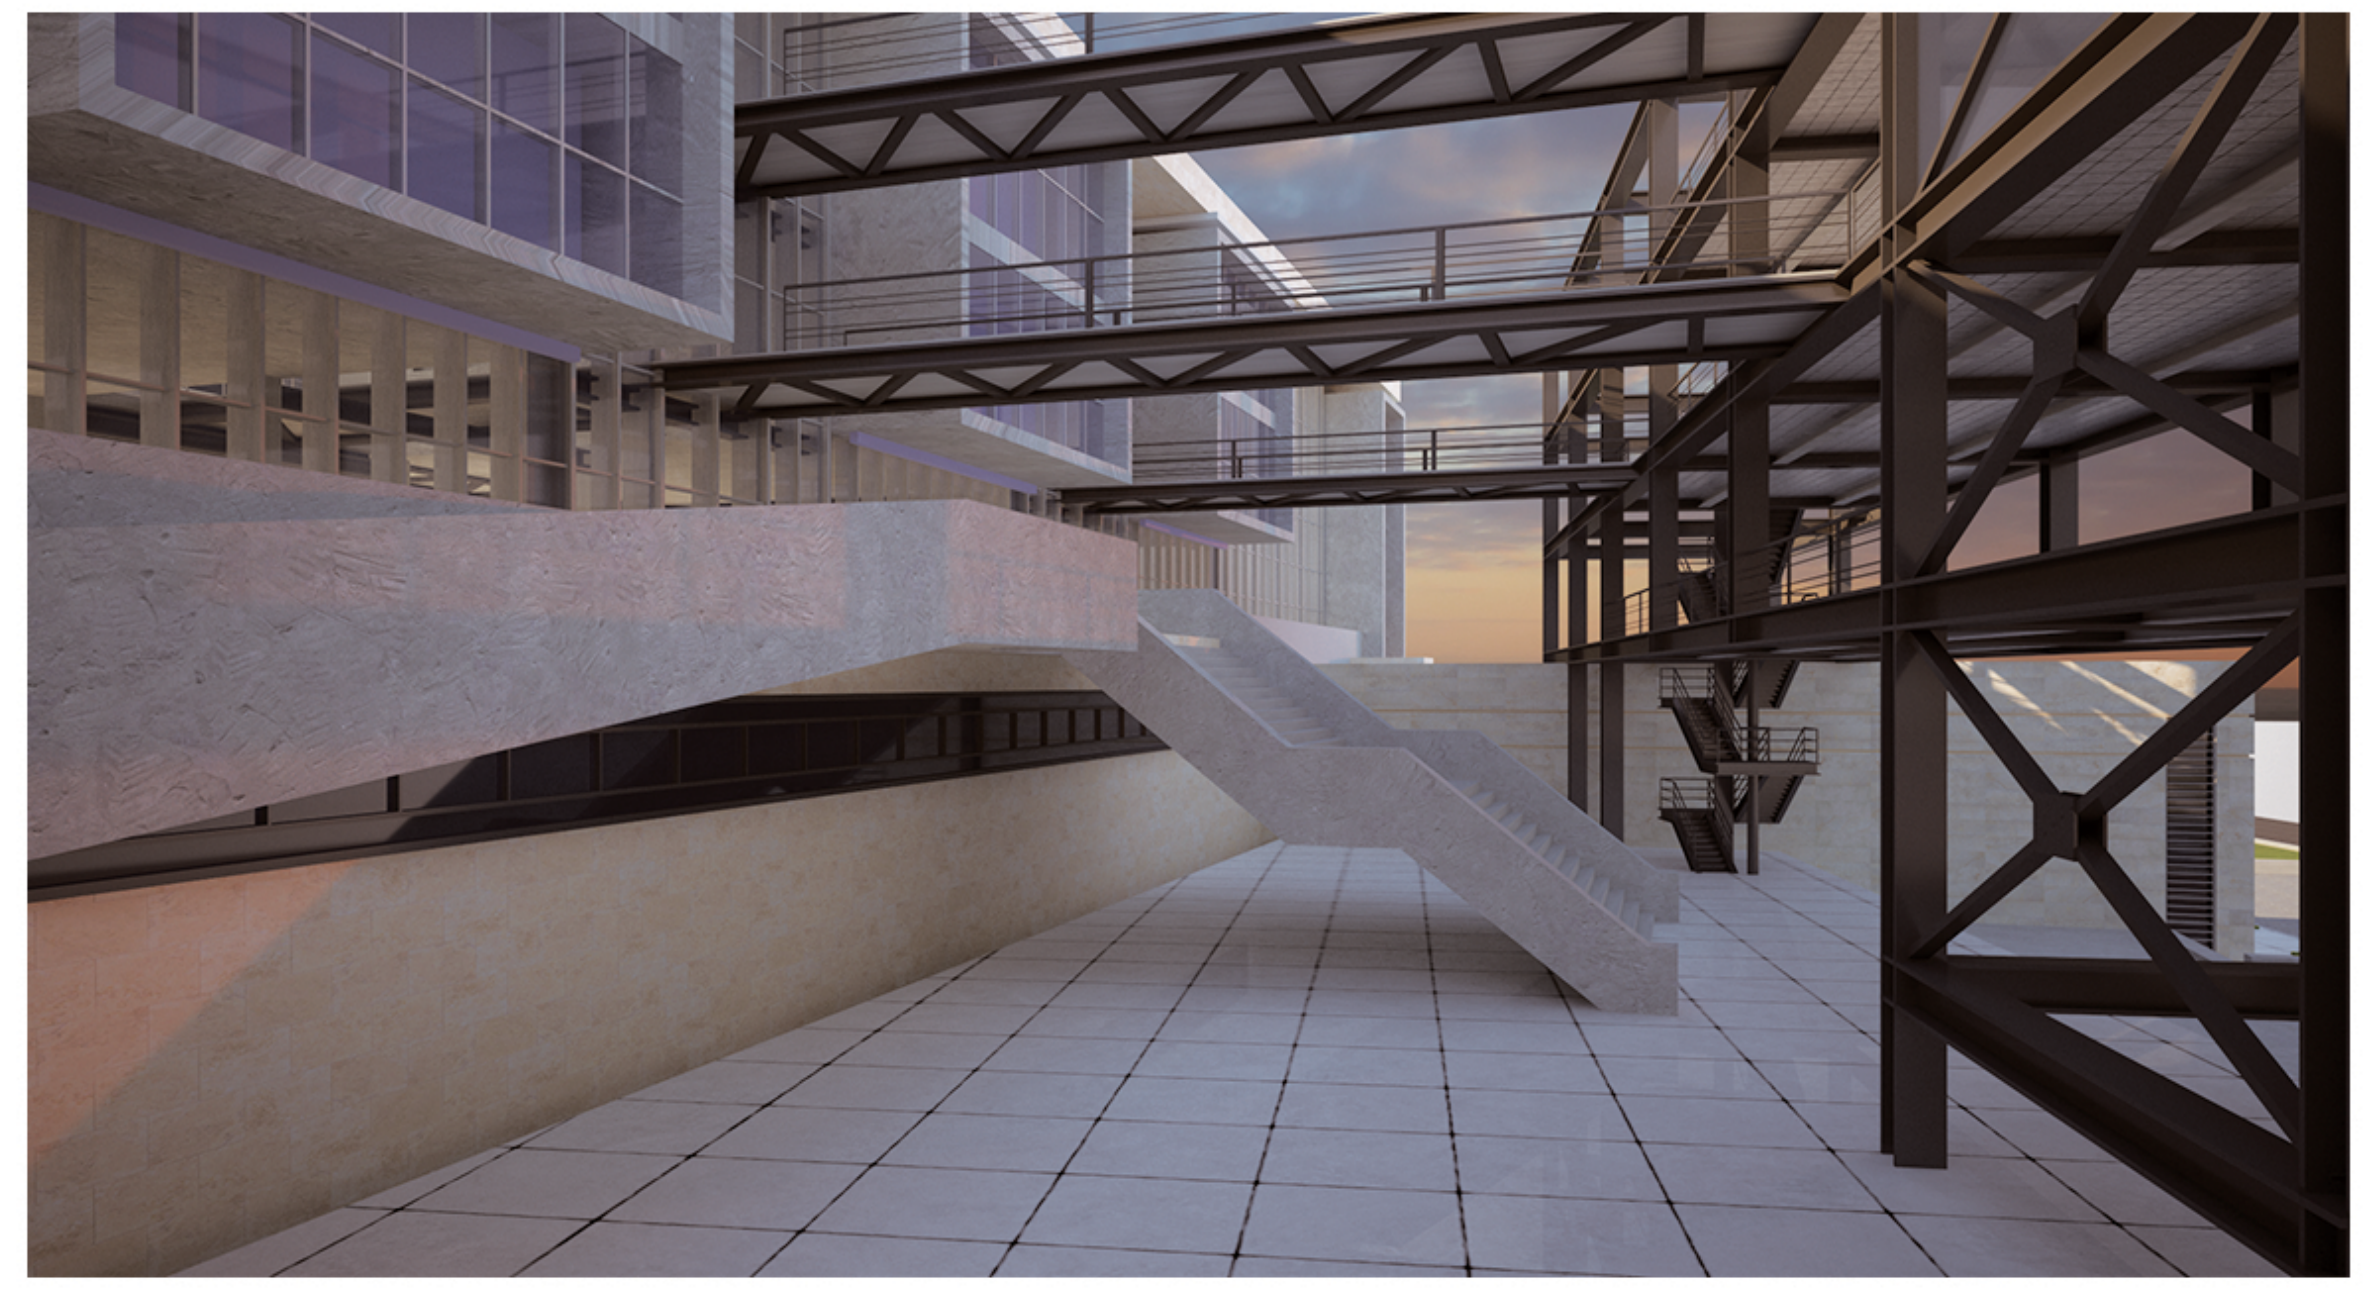

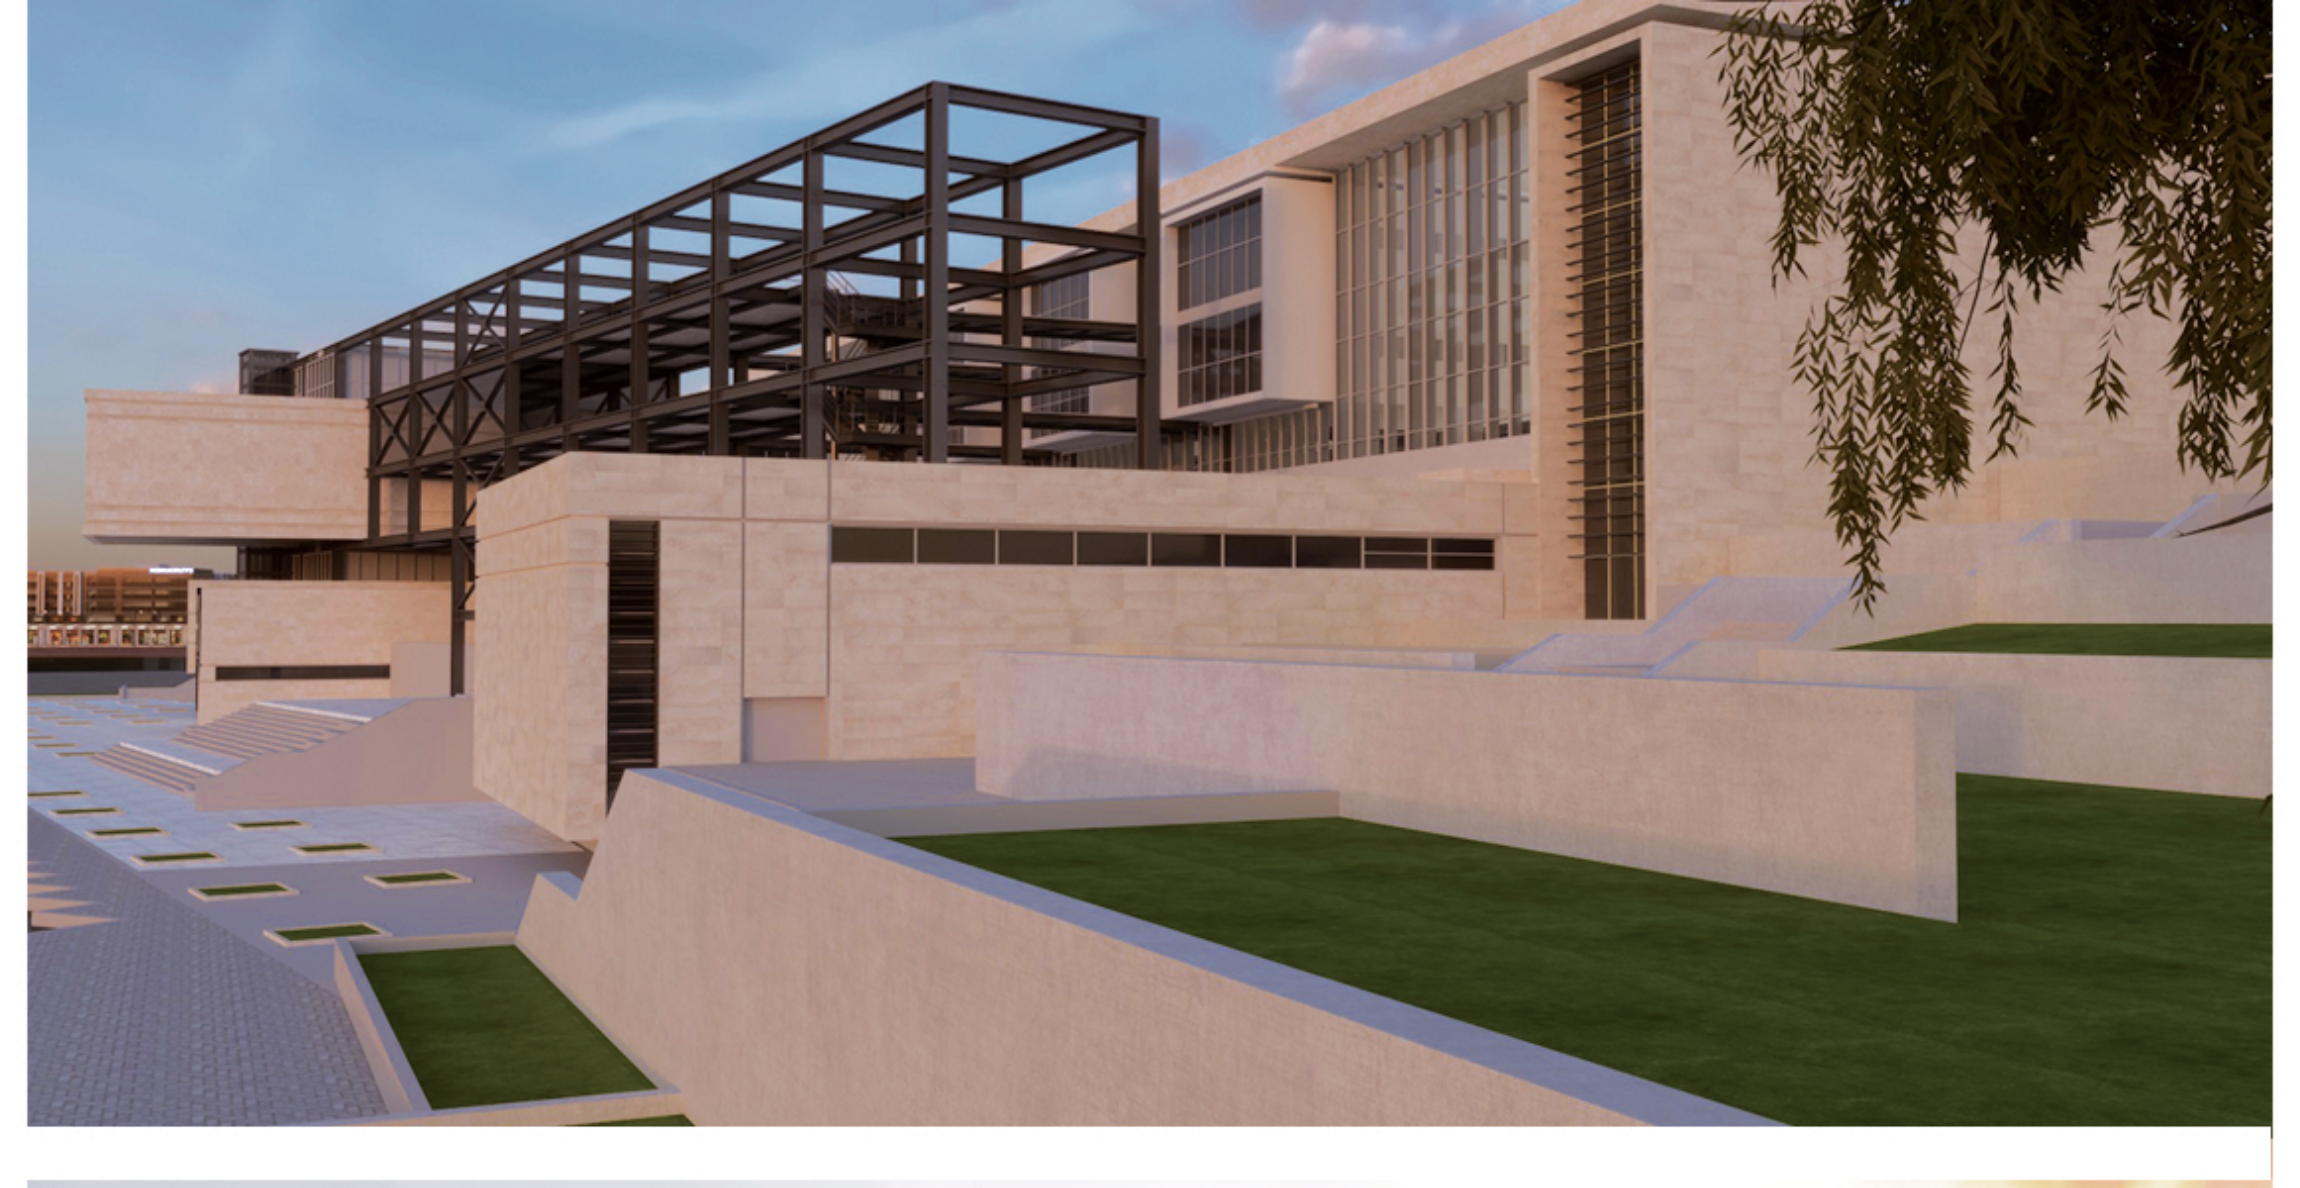

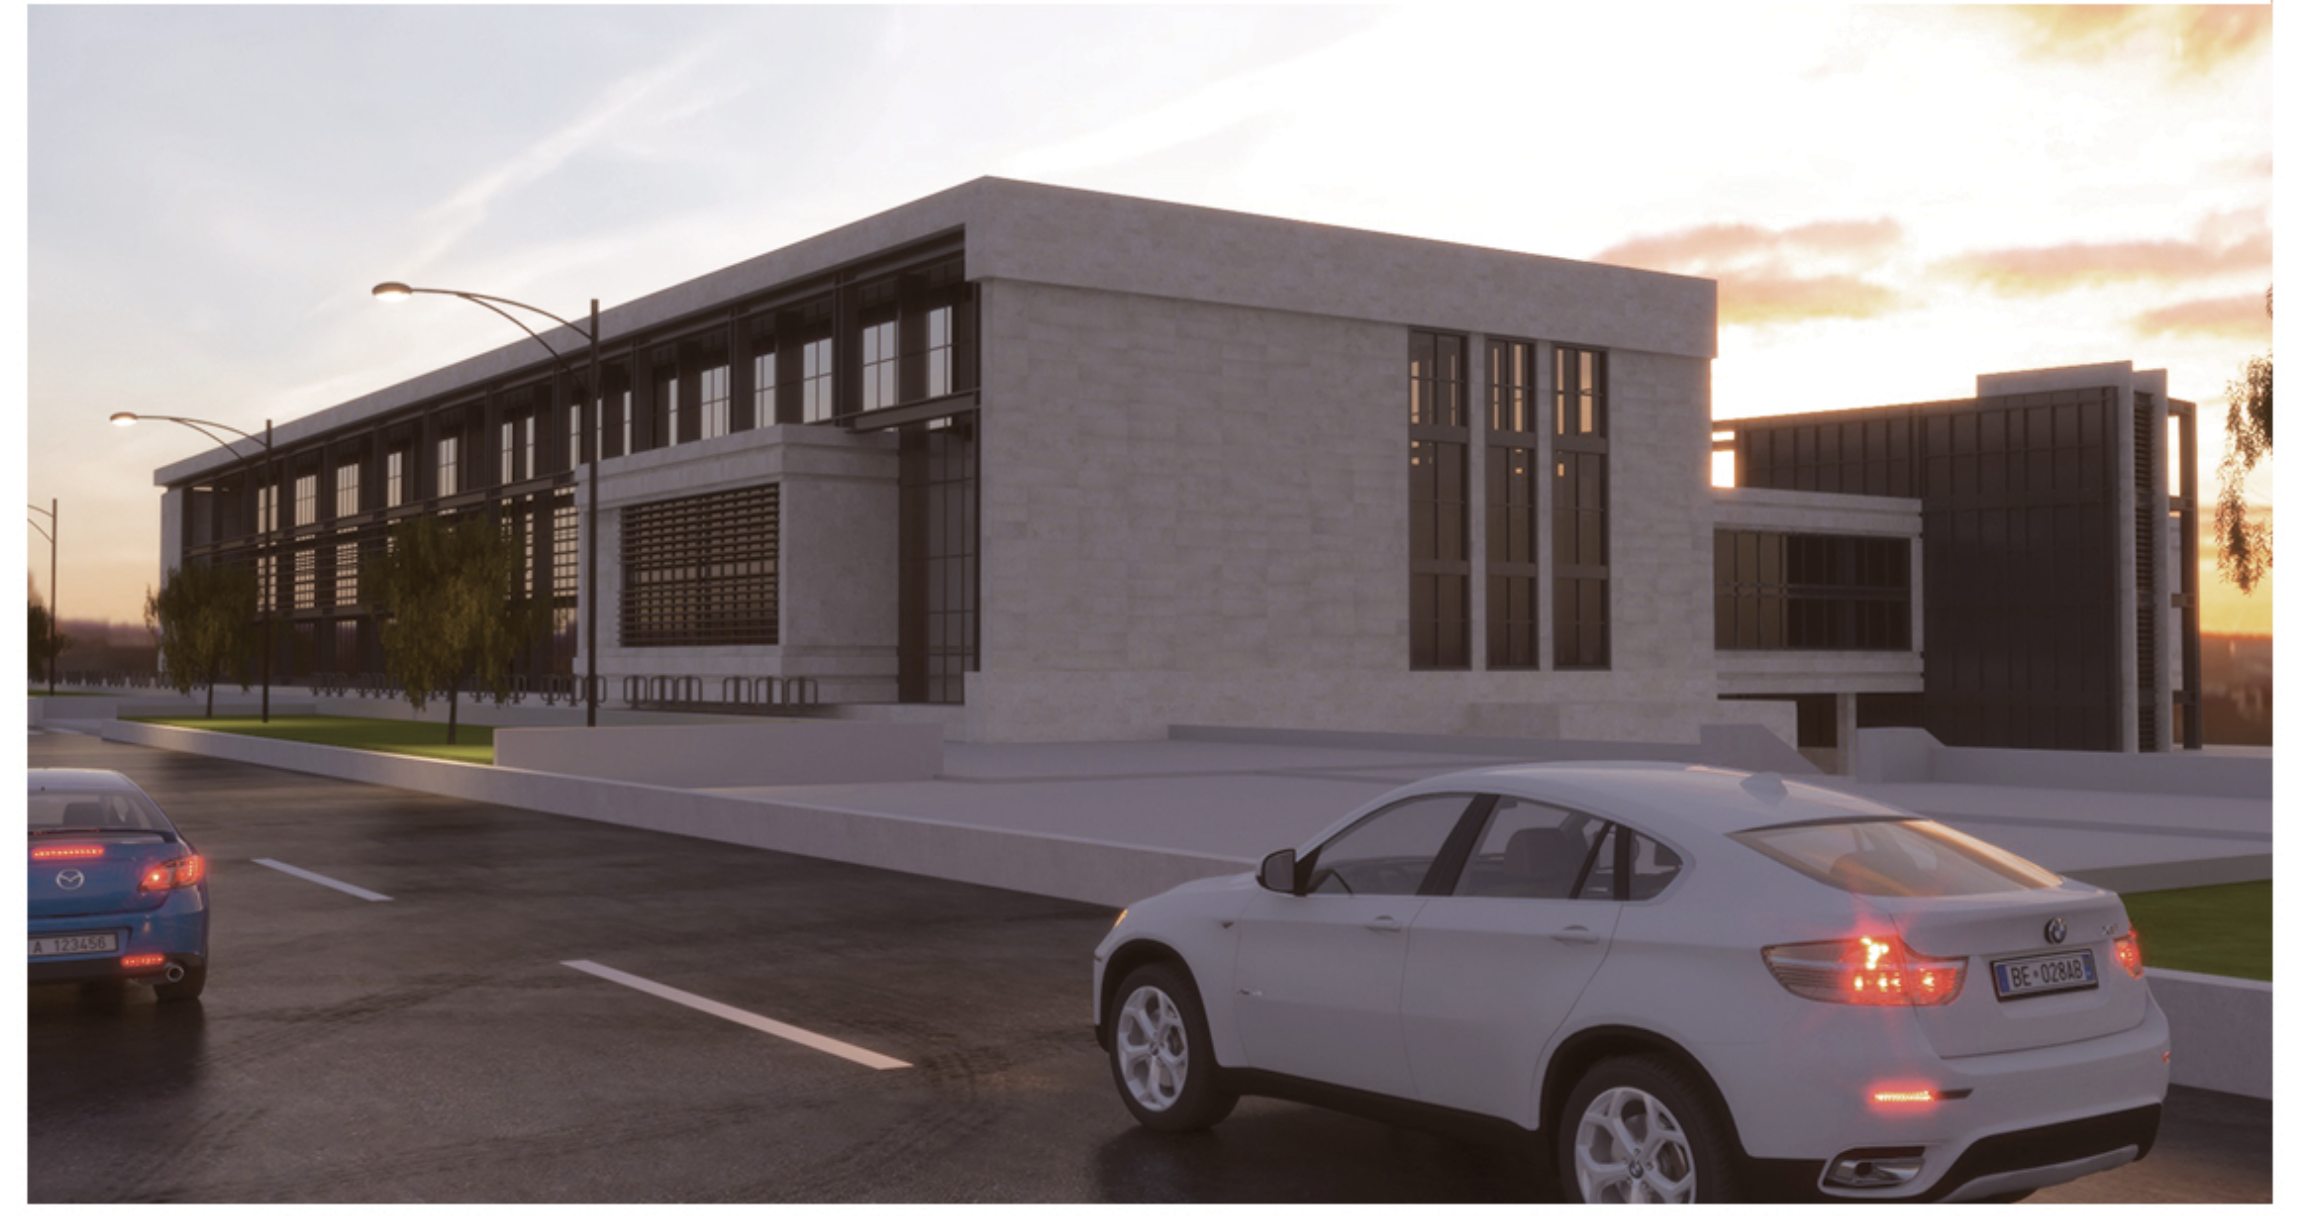

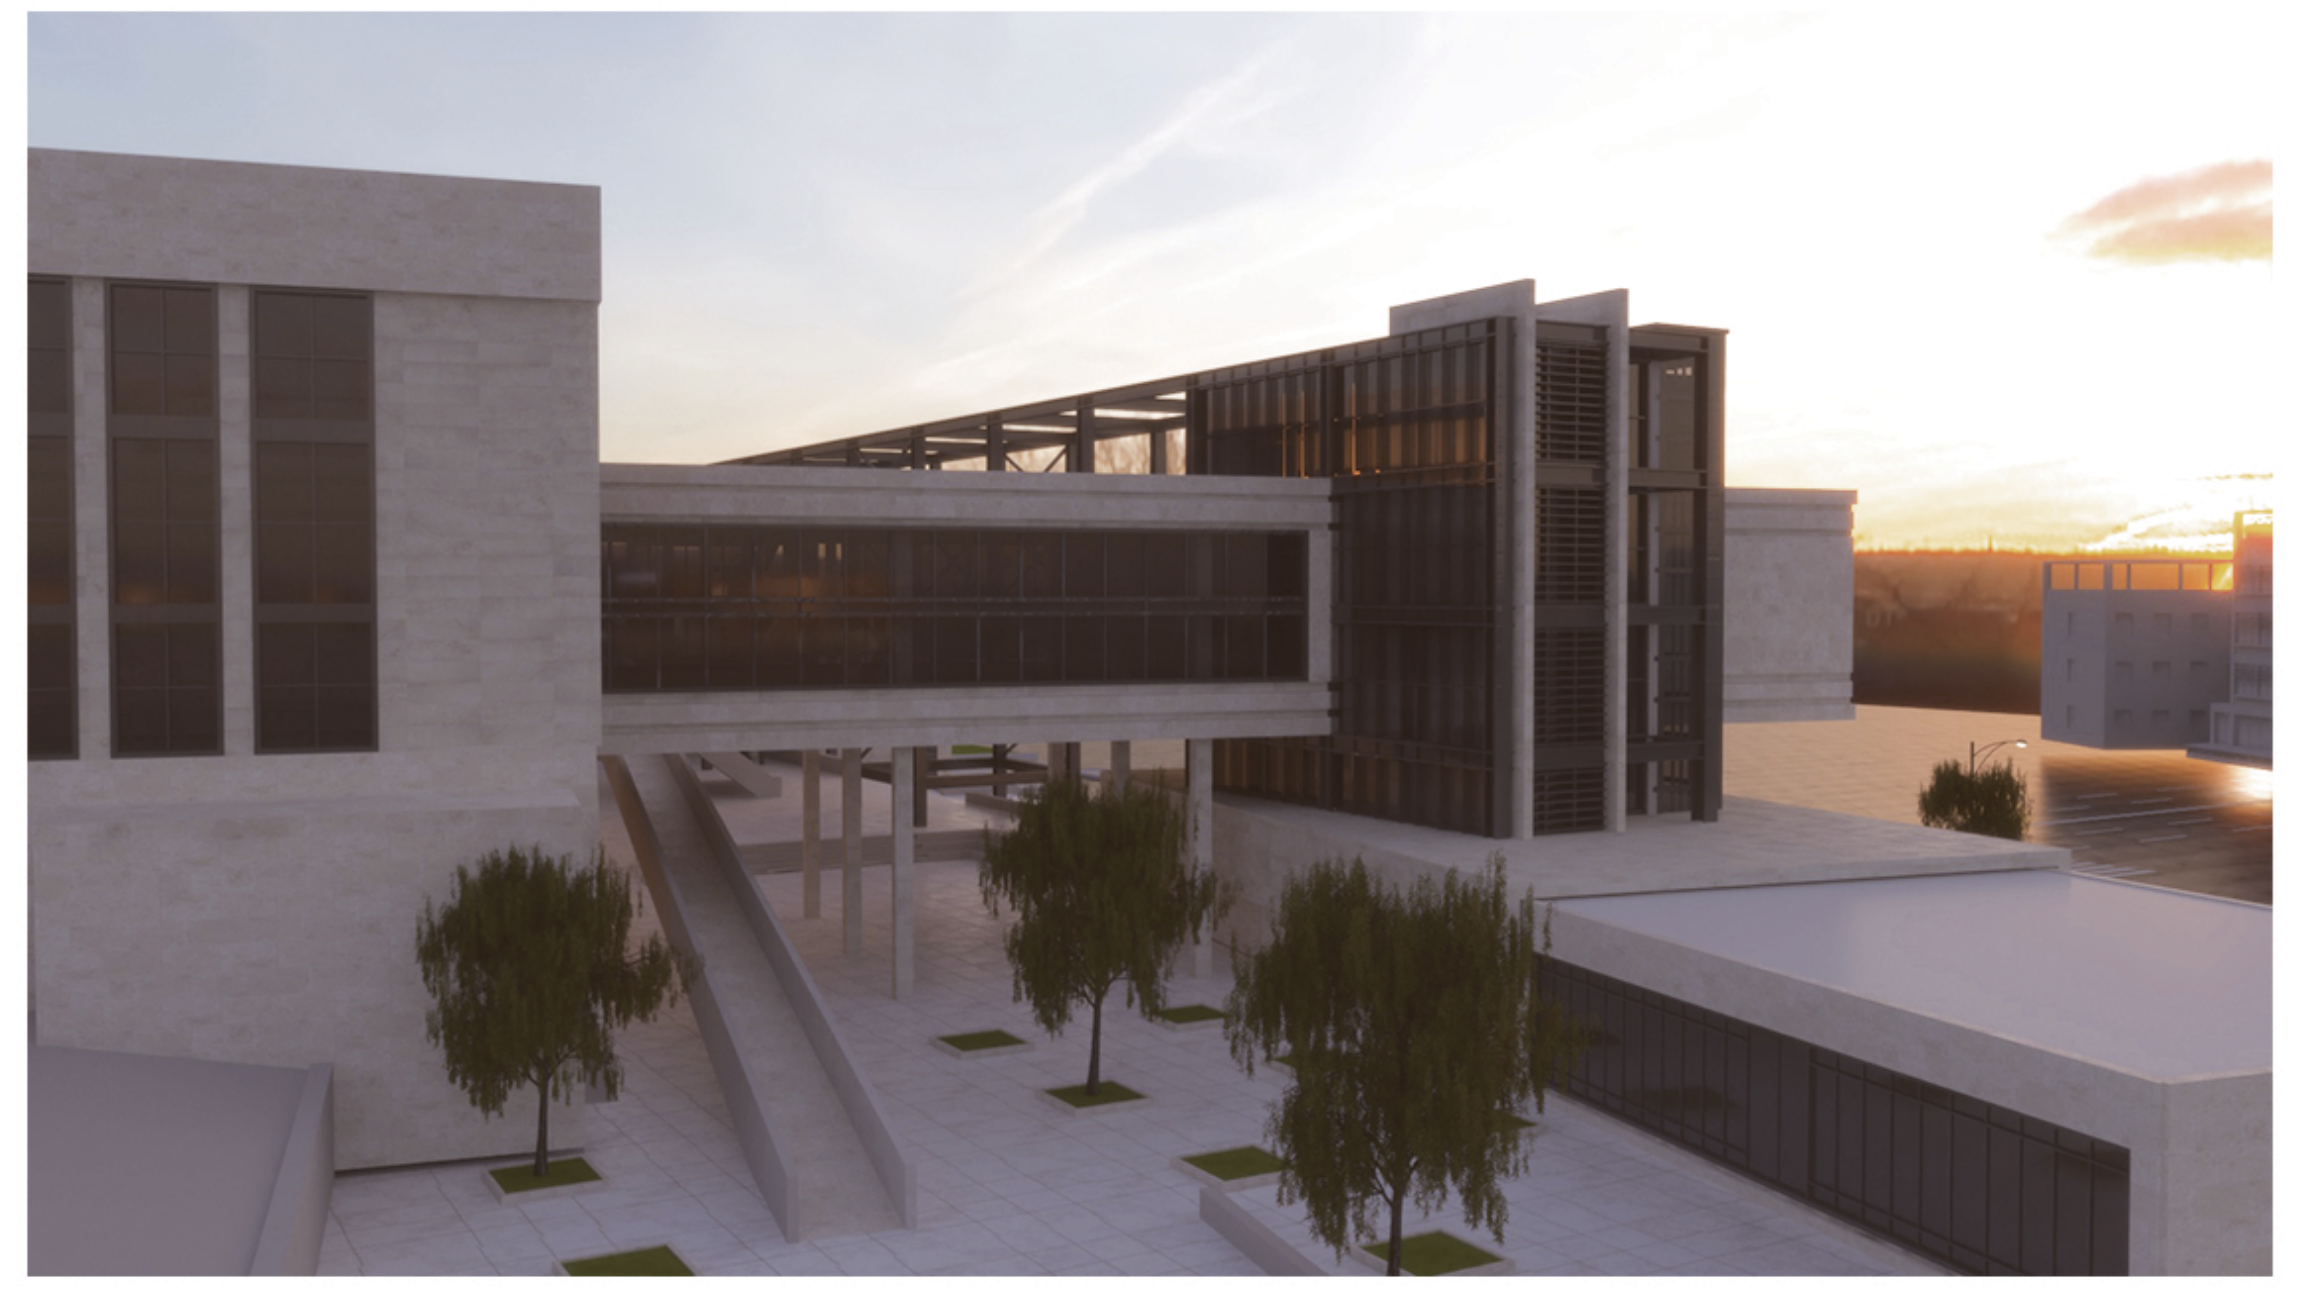

NORTH ELEVATION

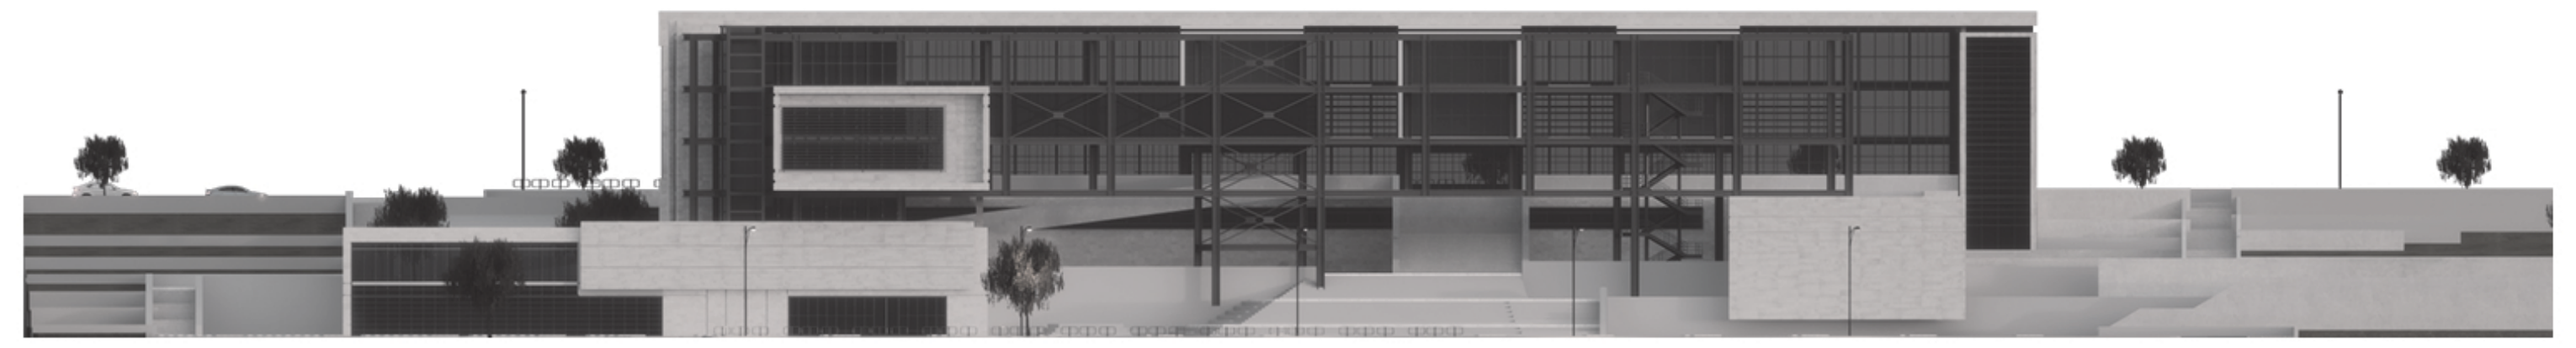

WEST ELEVATION

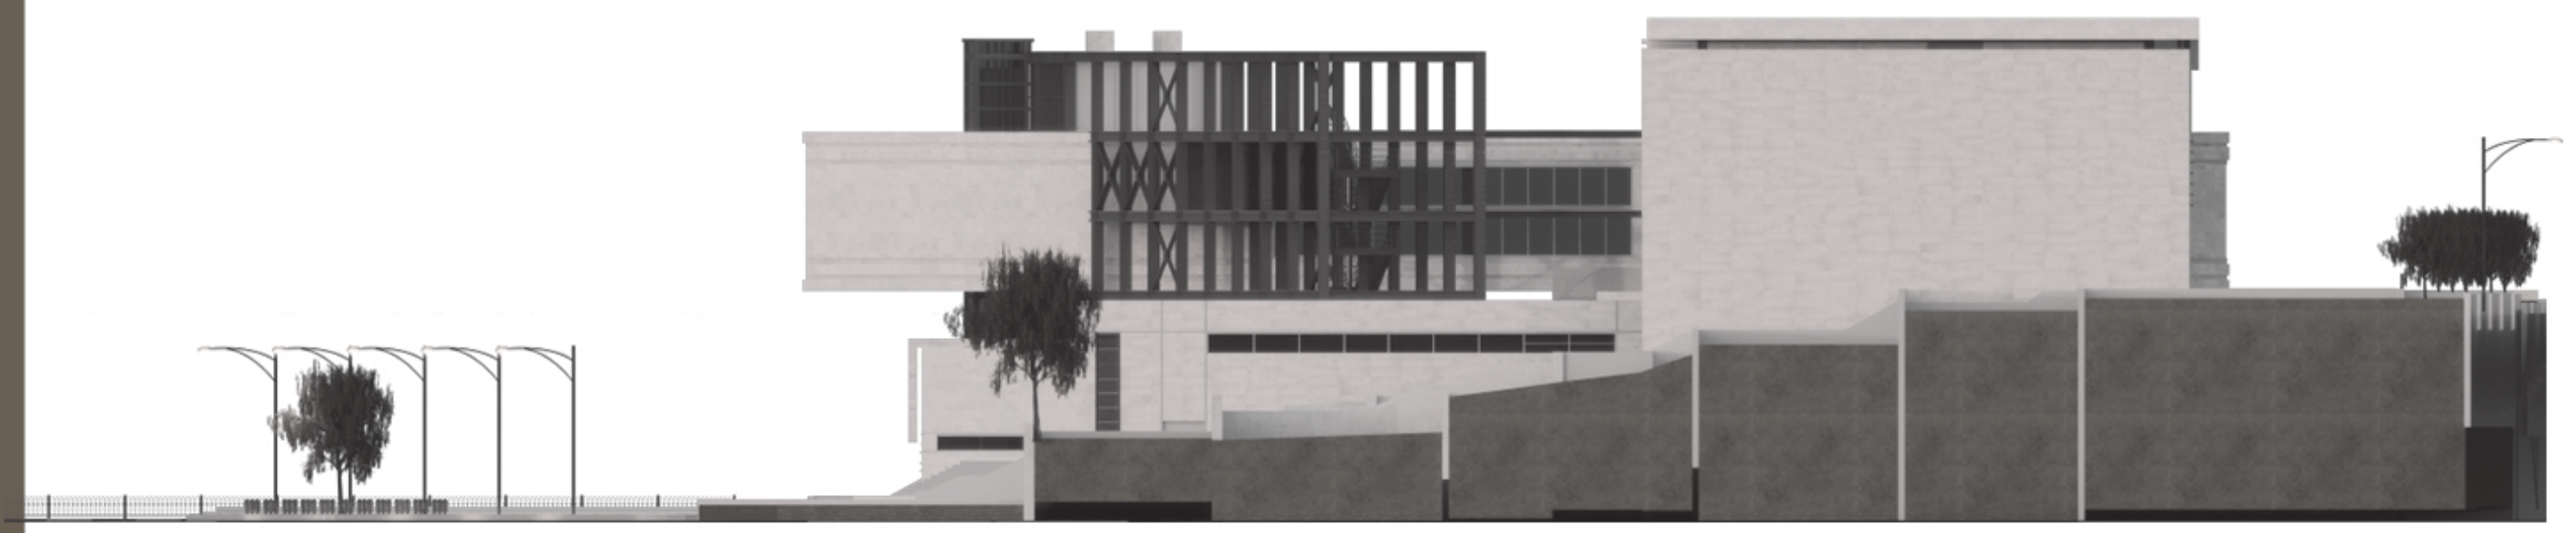

EAST ELEVATION

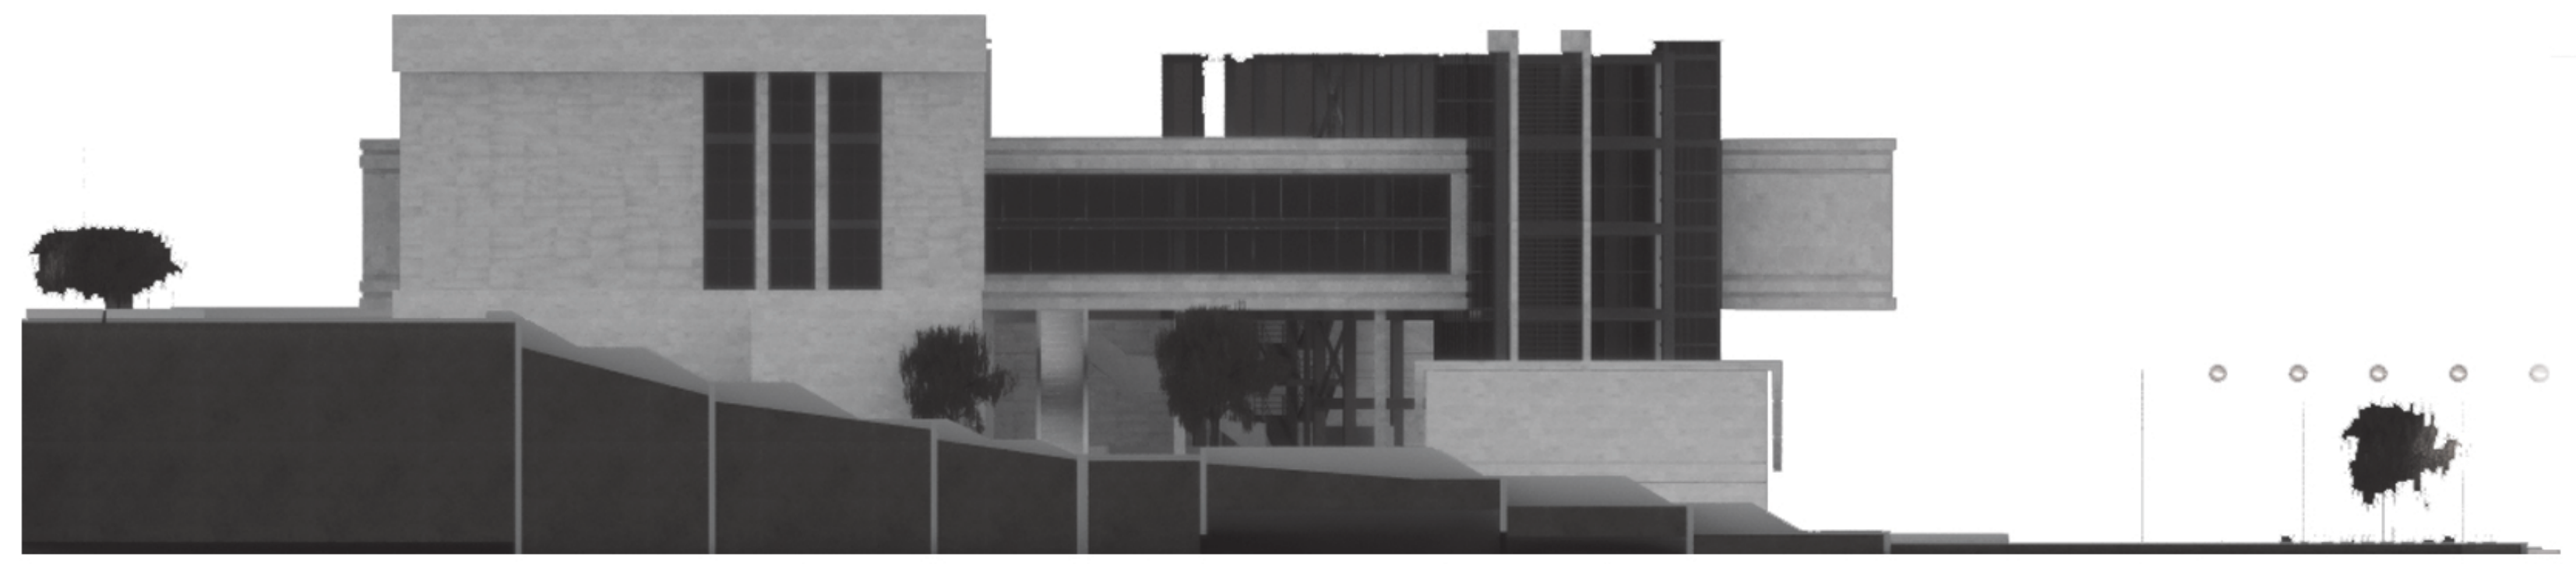

SOUTH ELEVATION

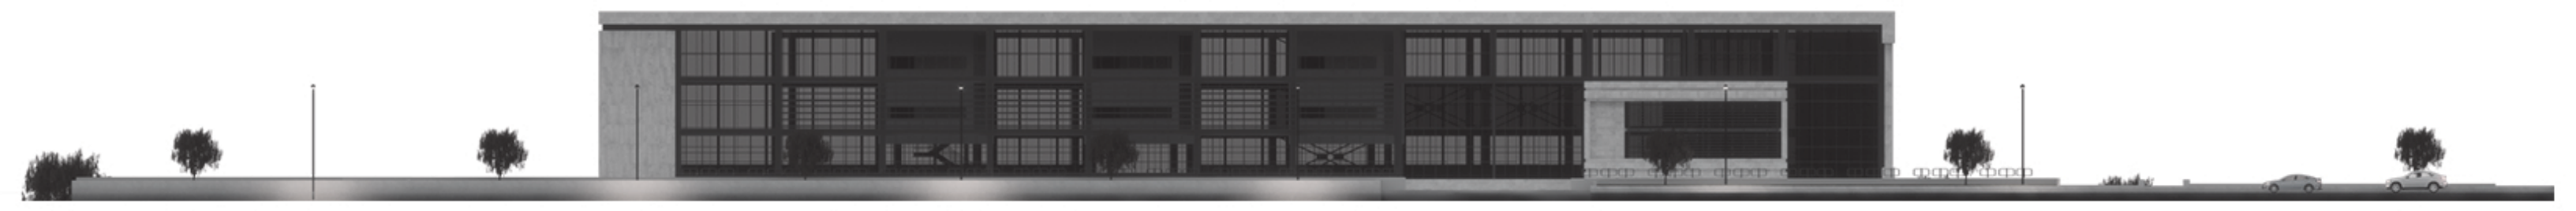

SECTION B-B

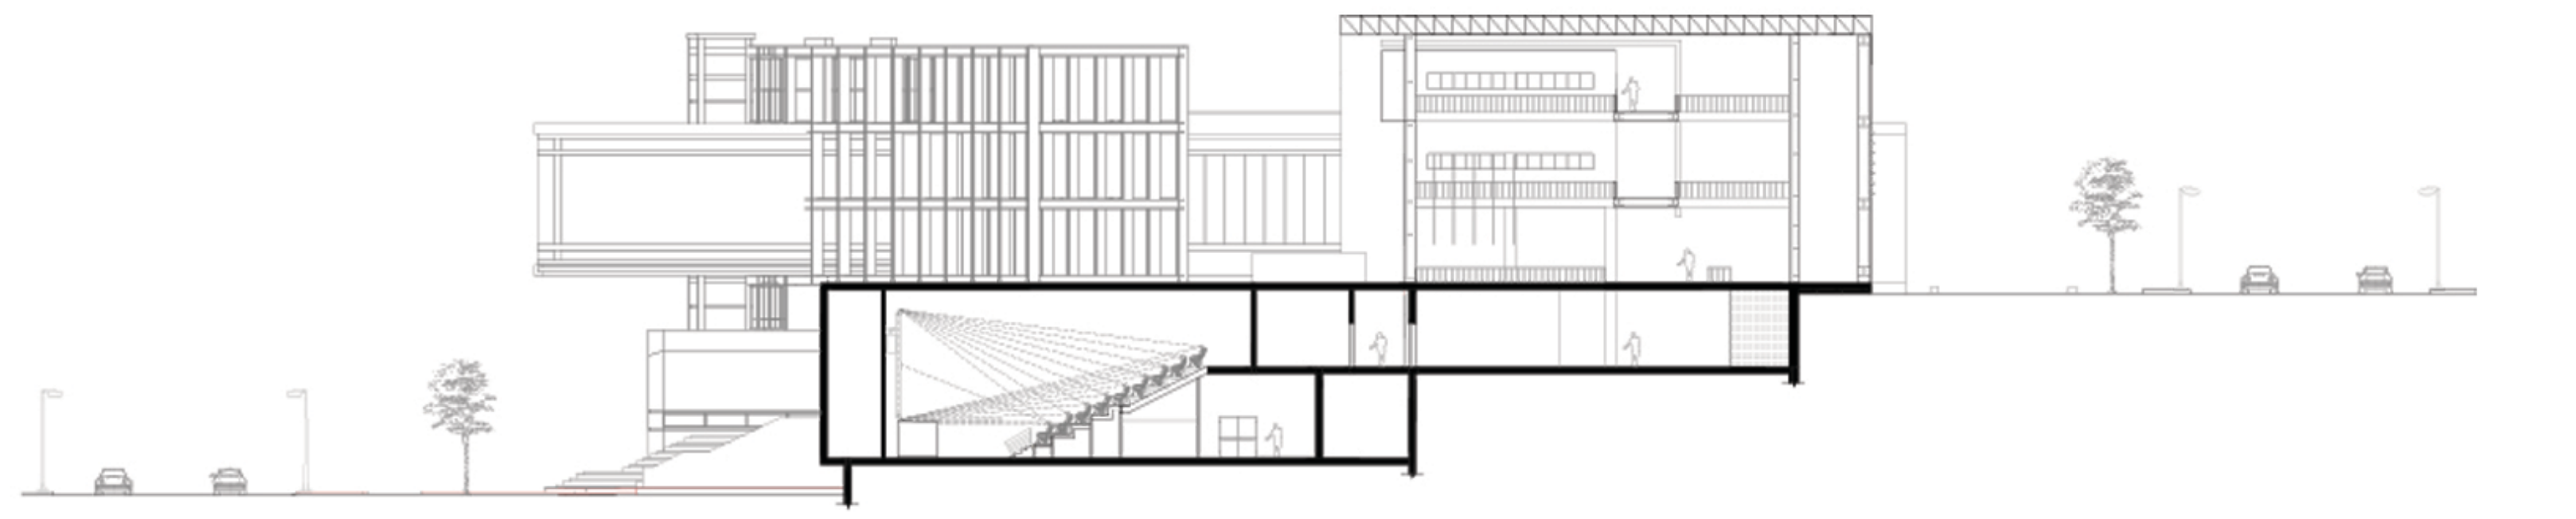

SECTION A-A

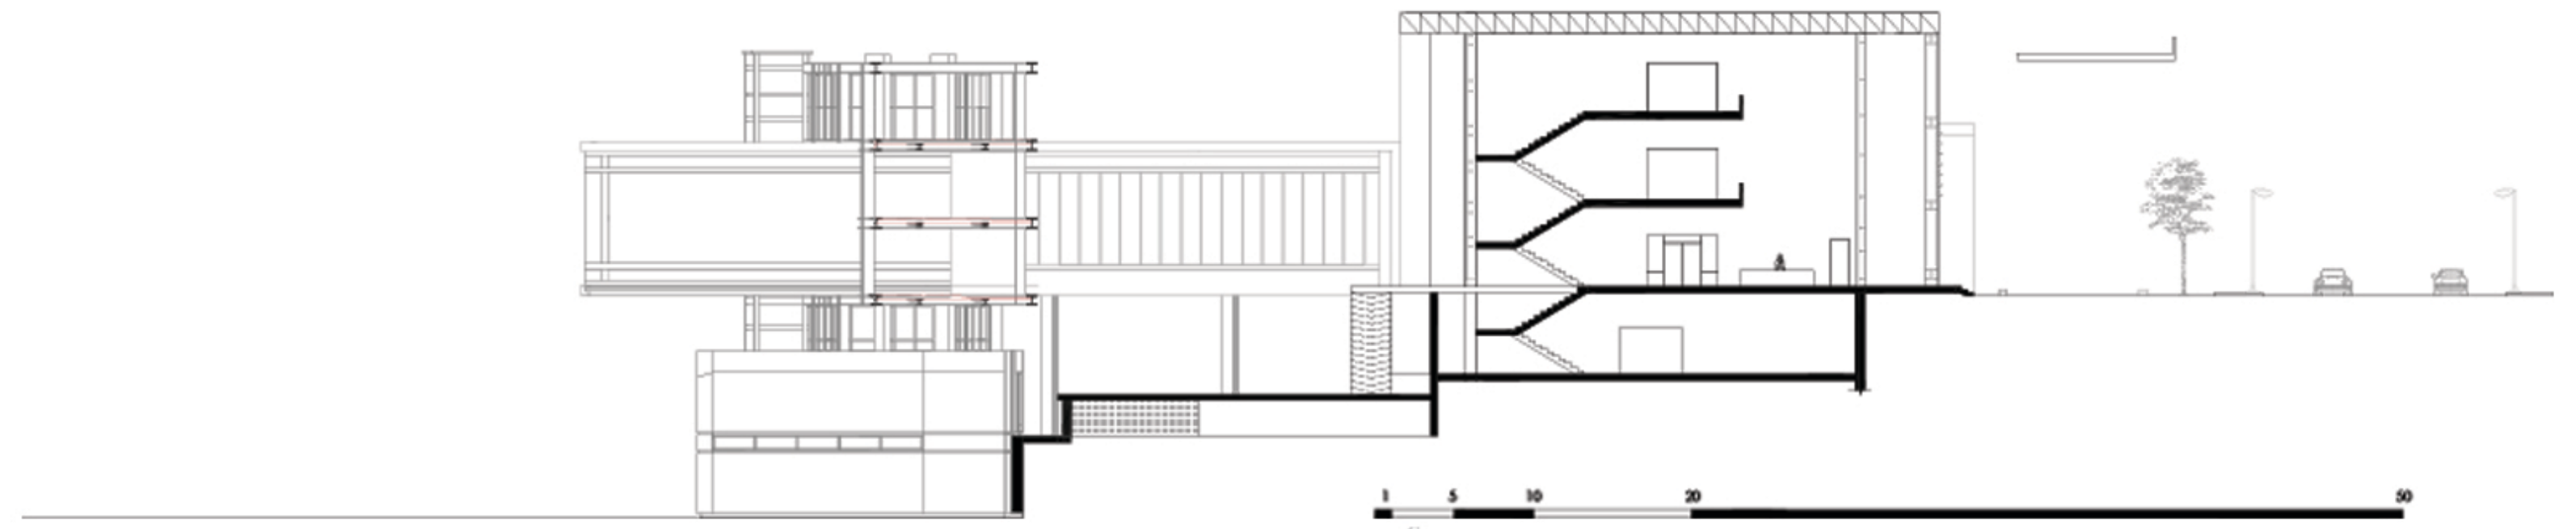

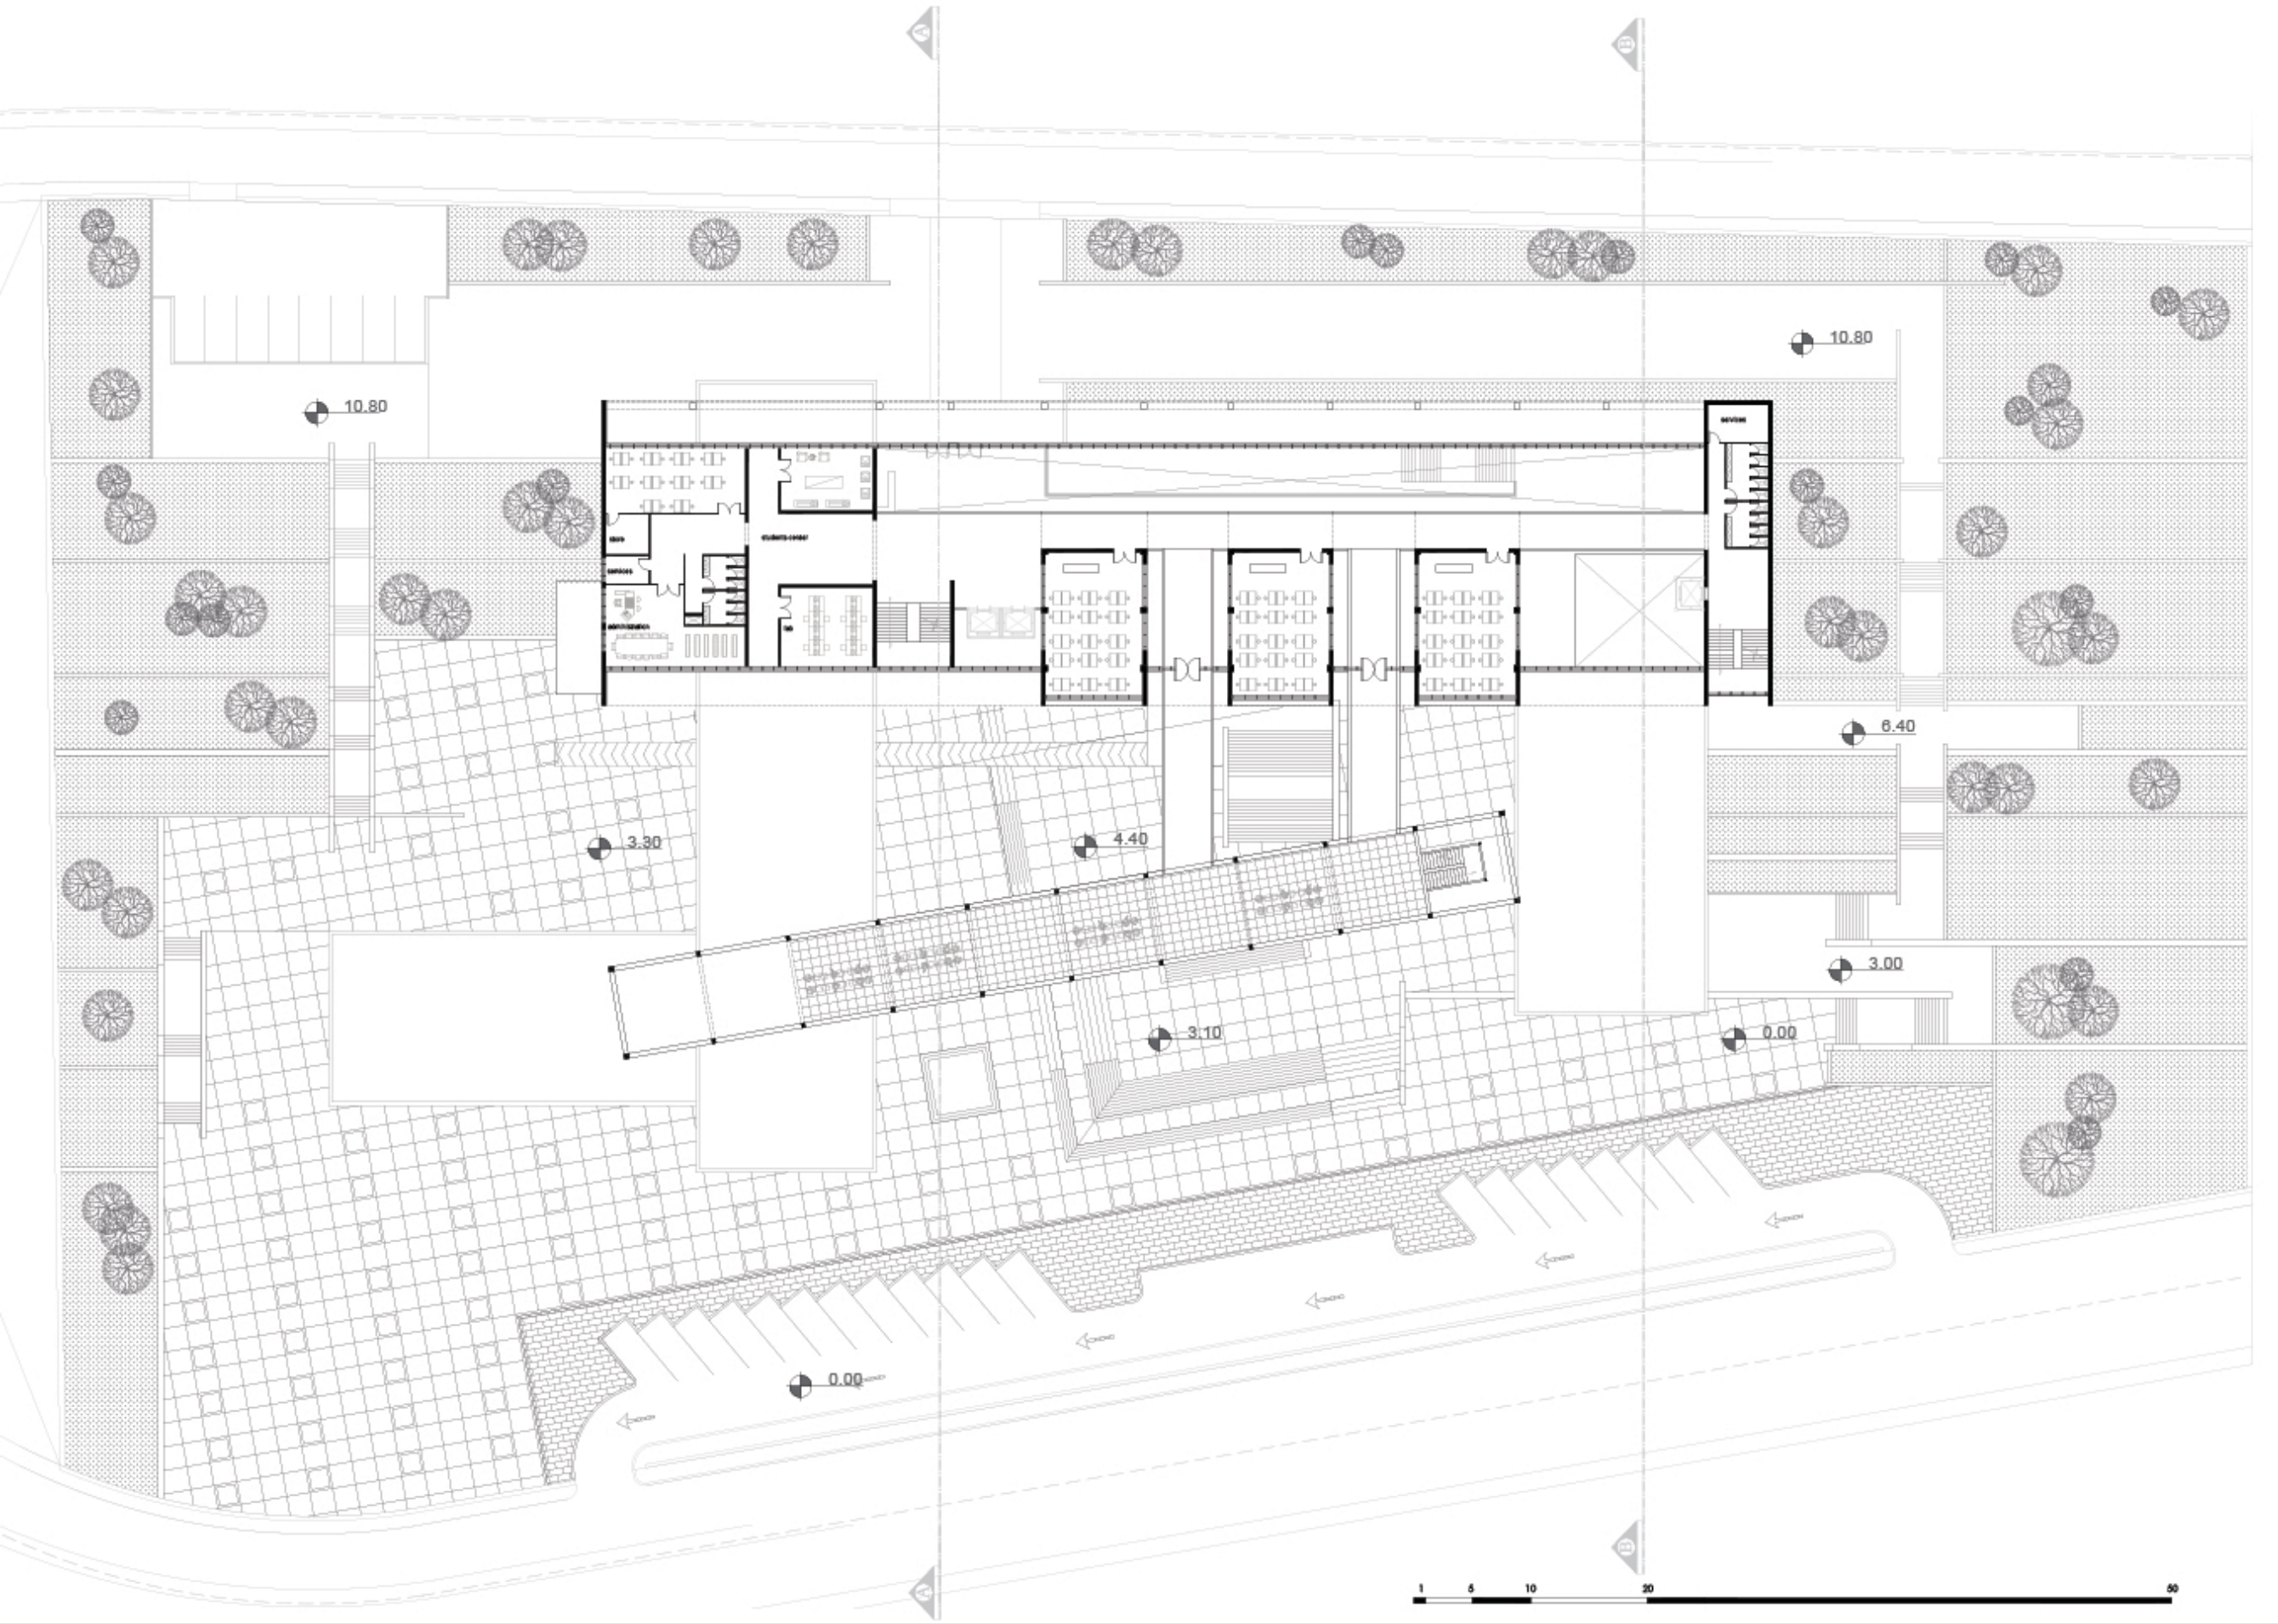

2ND FLOOR PLAN

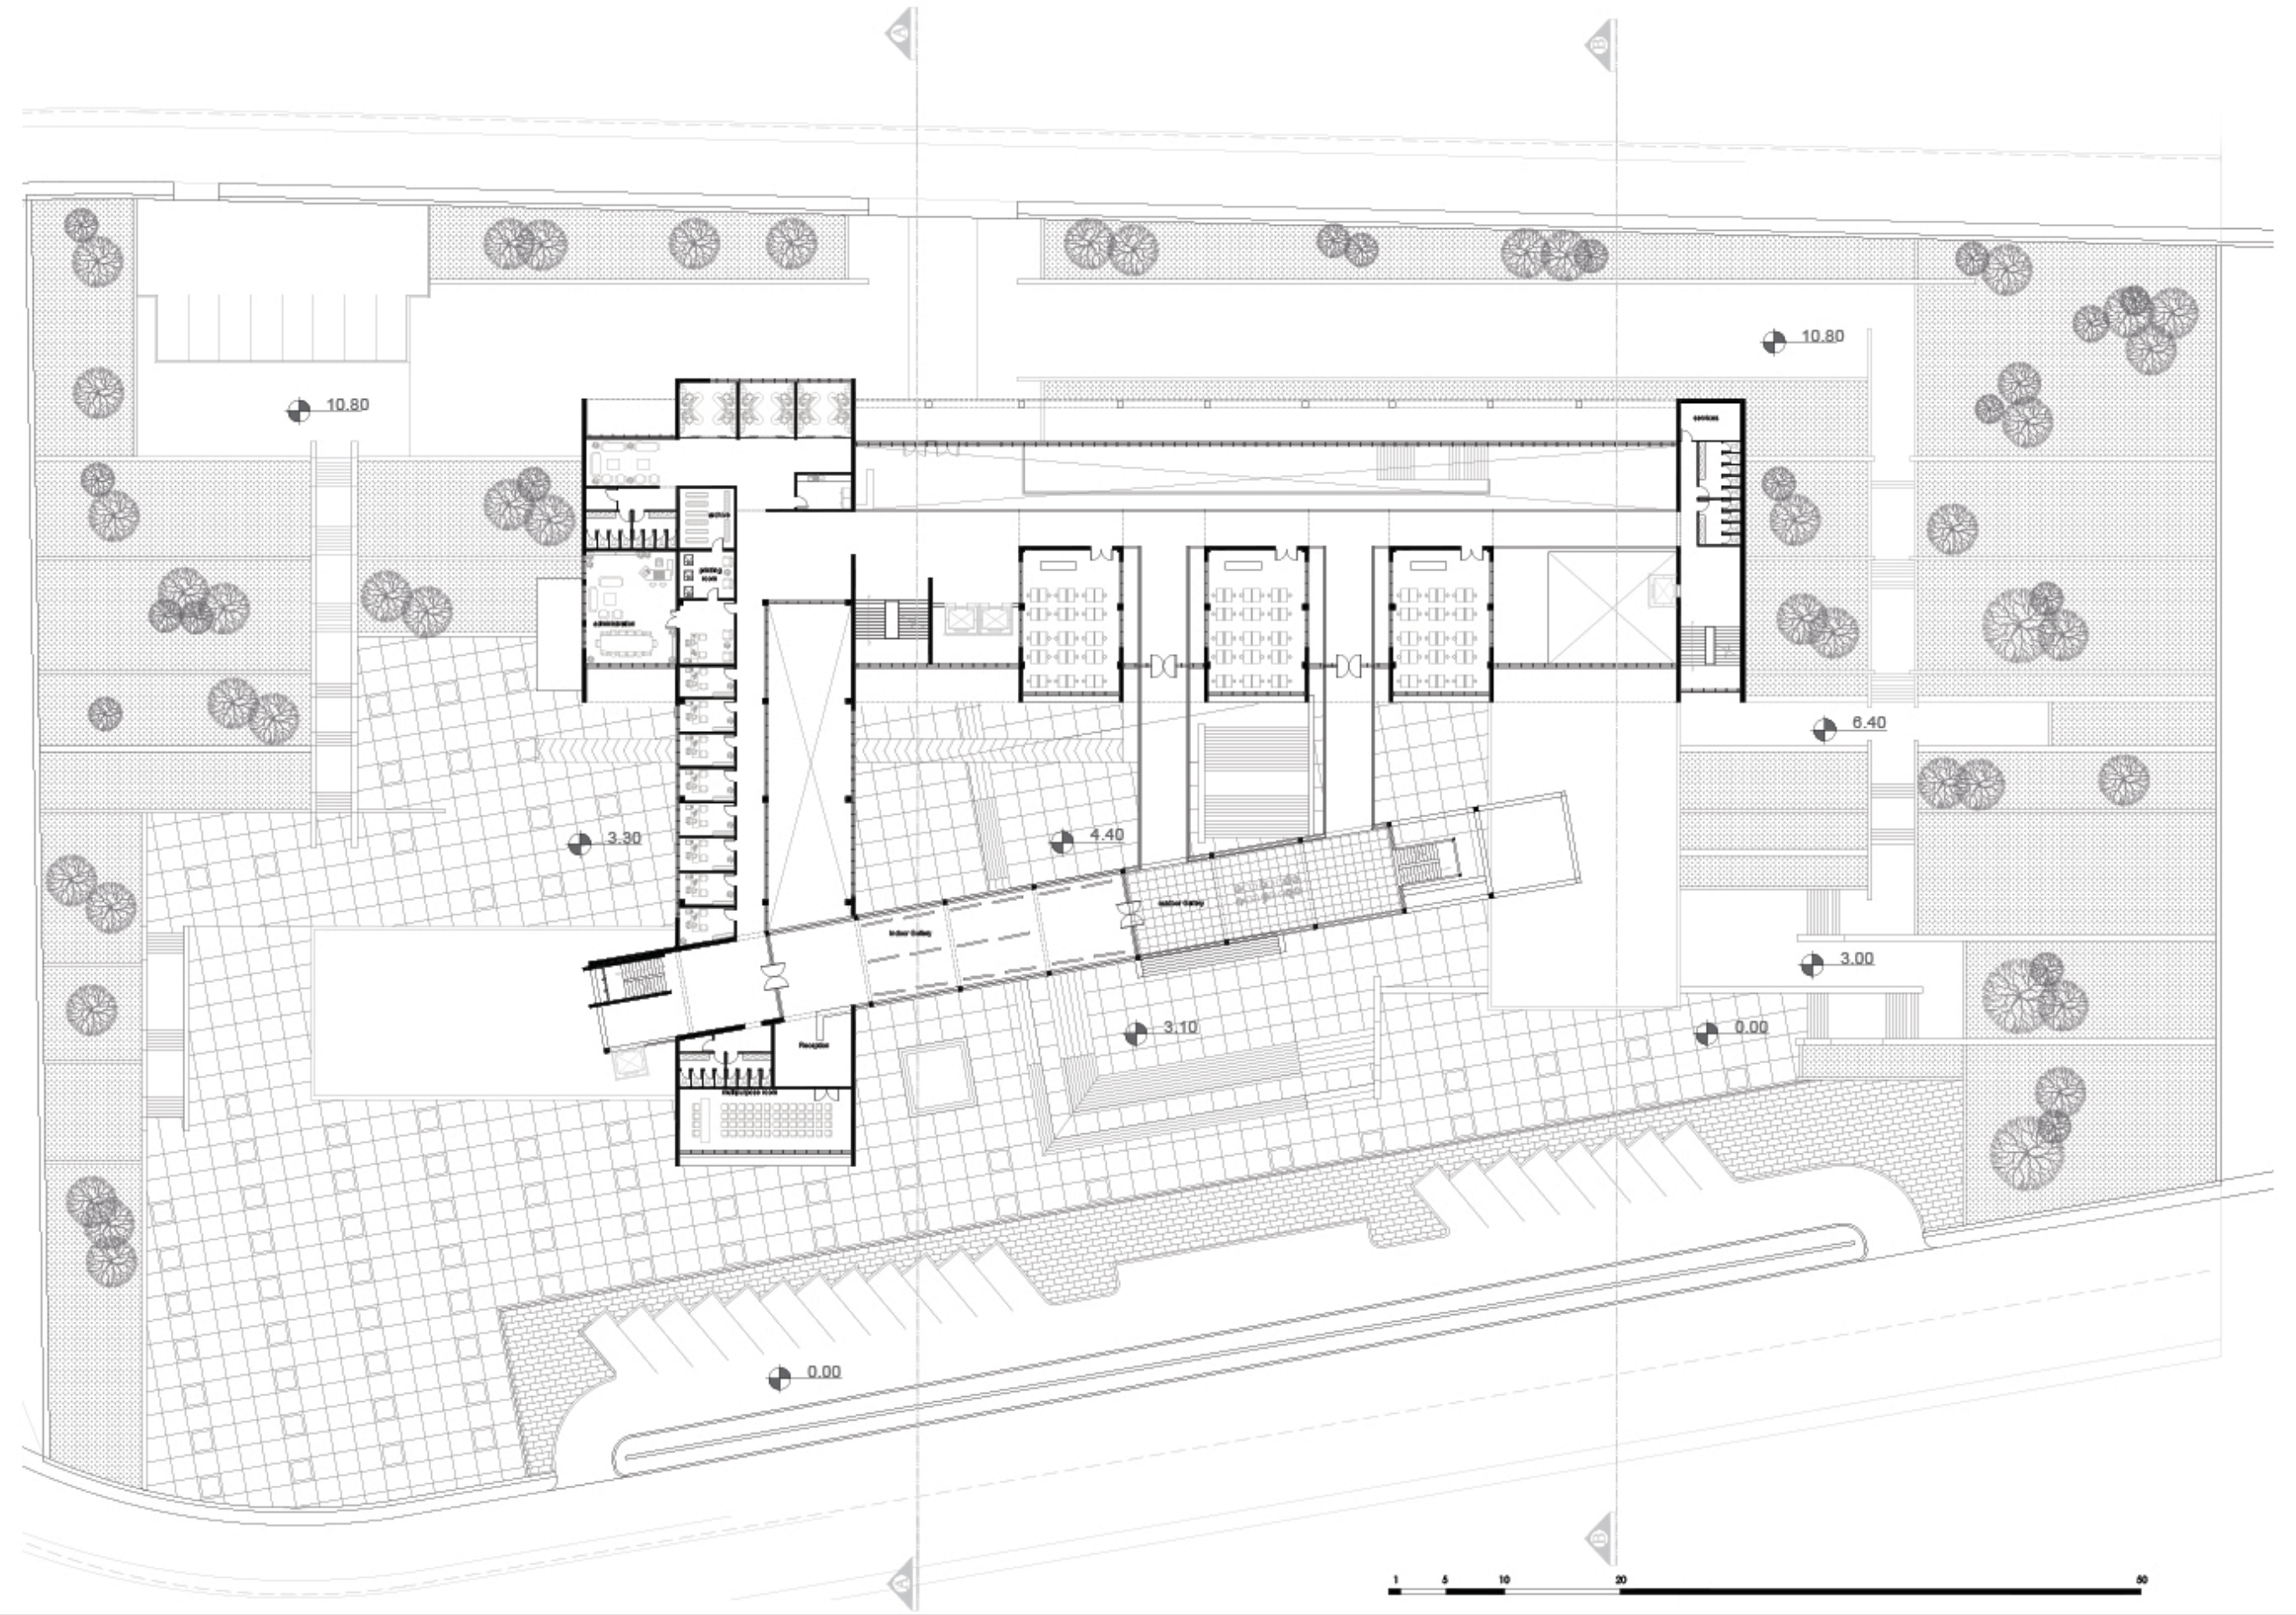

1ST FLOOR PLAN

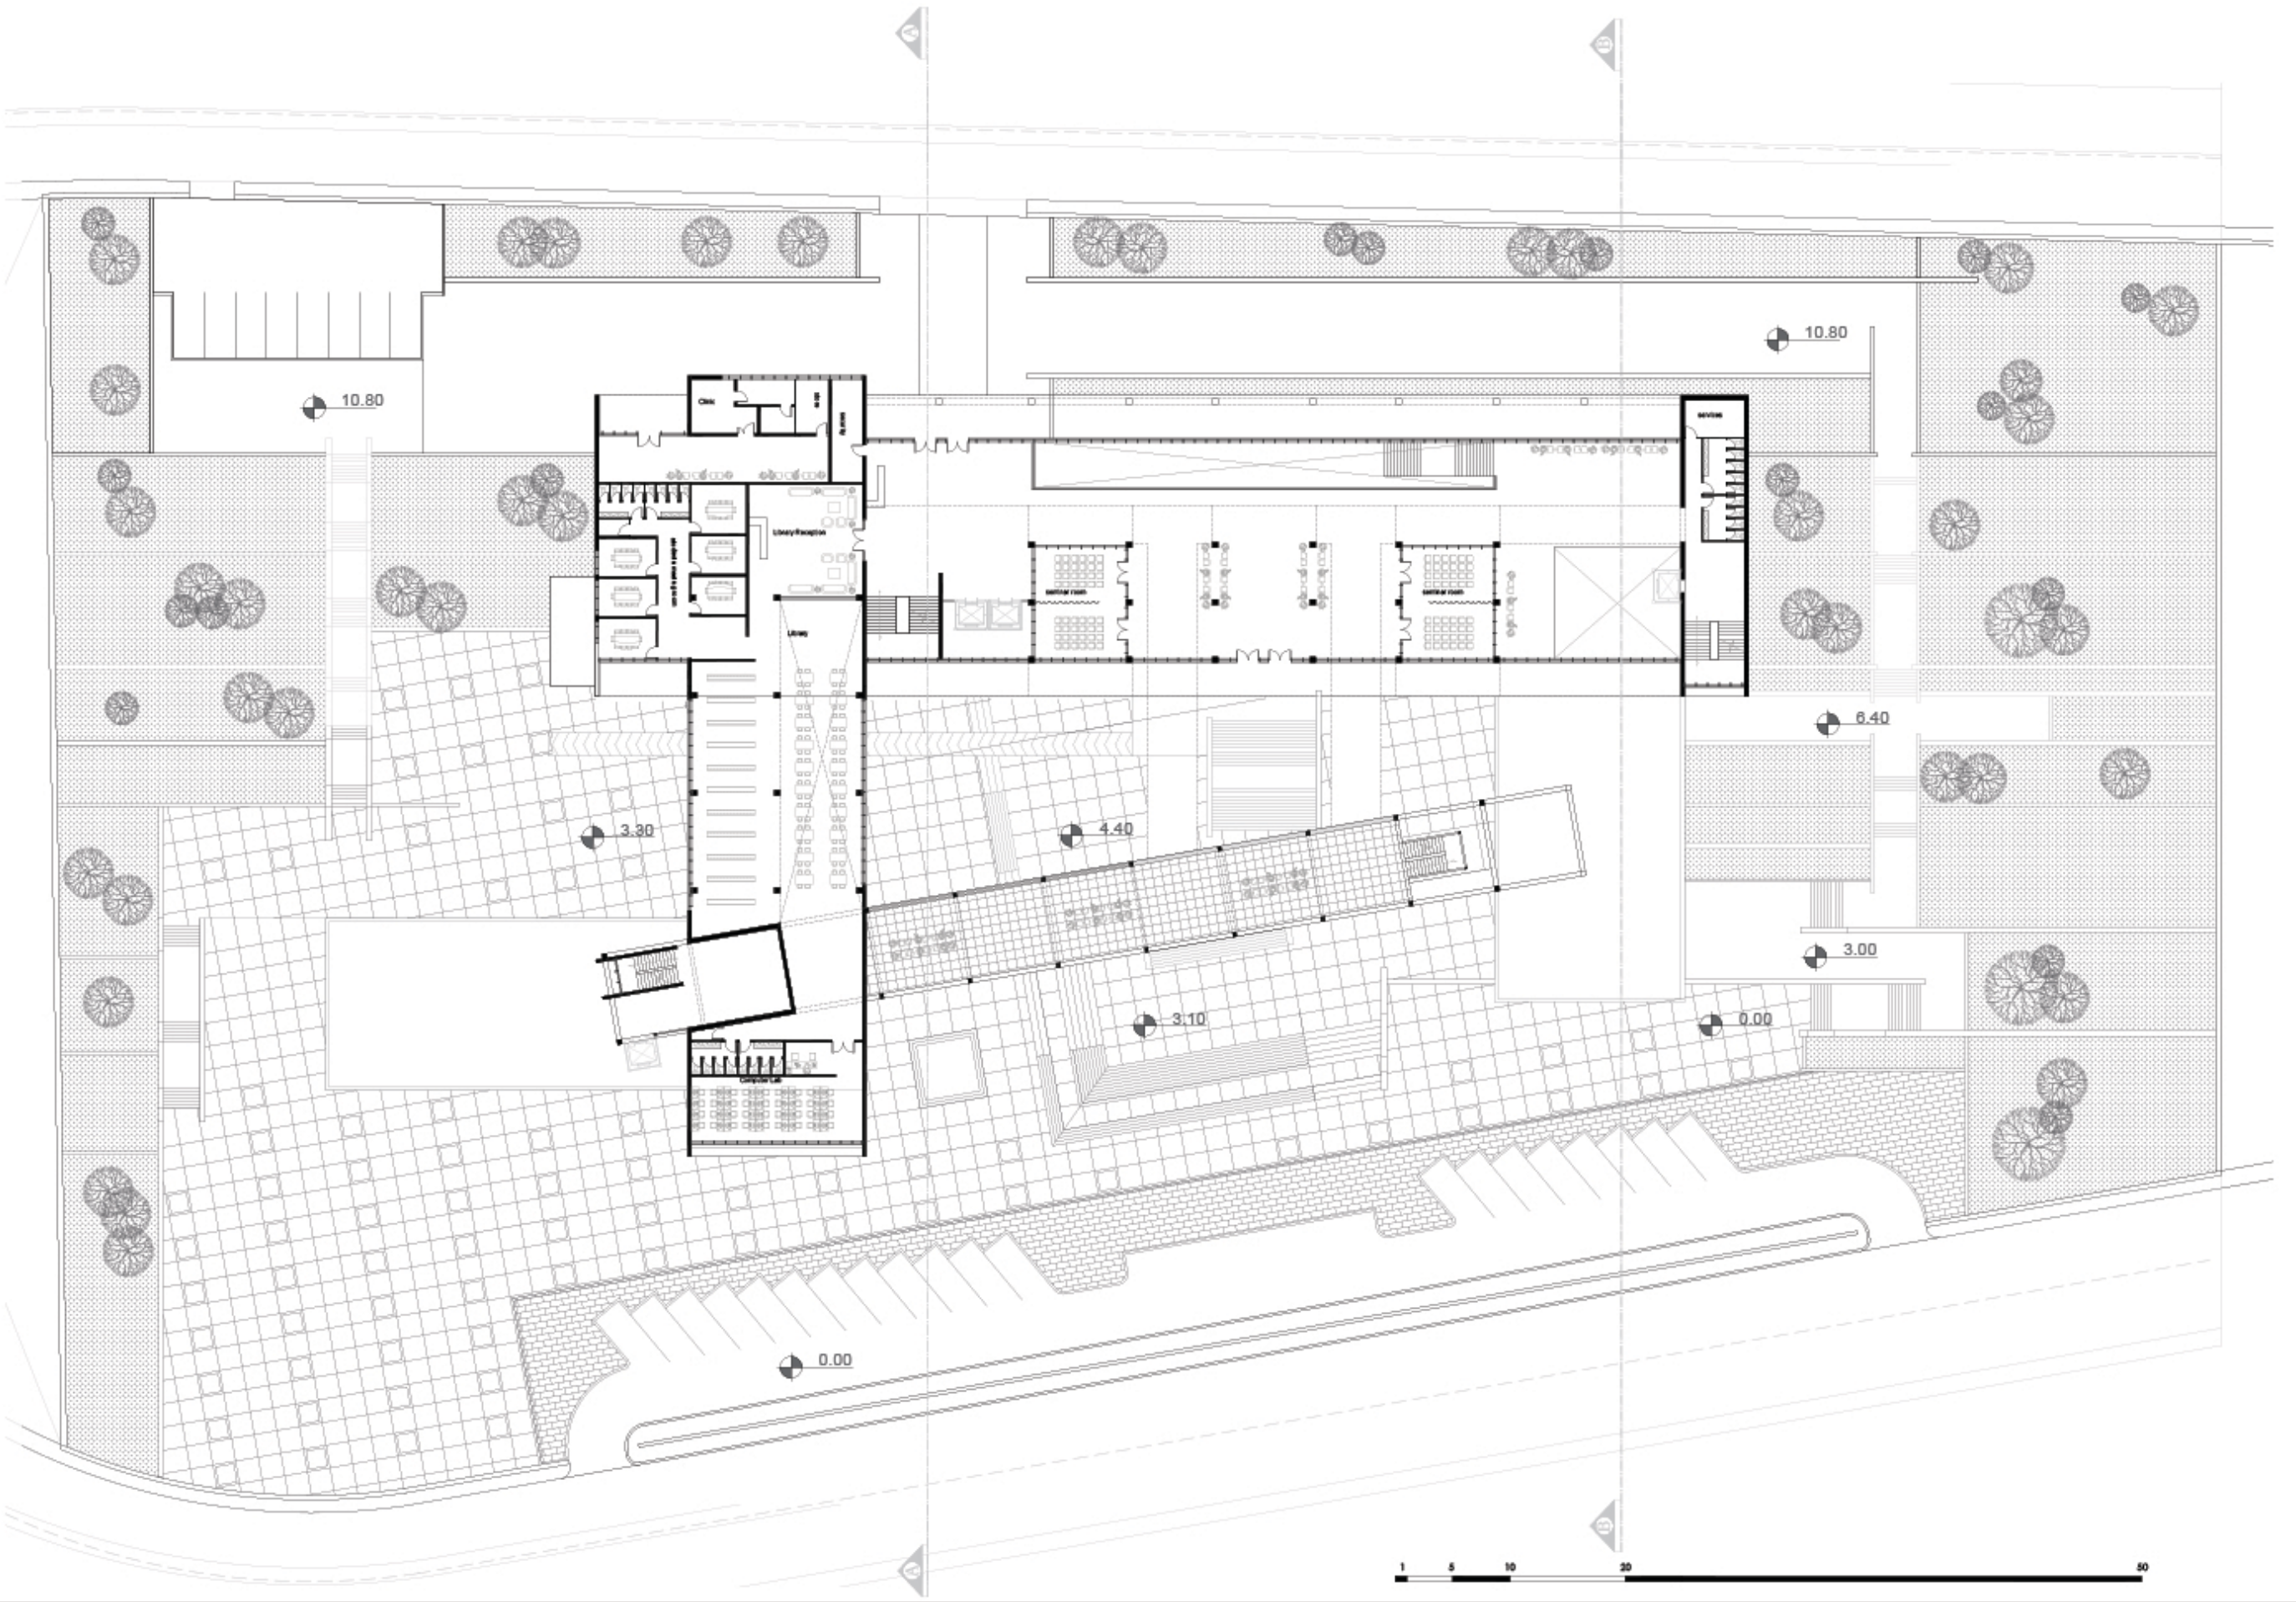

GROUND FLOOR PLAN

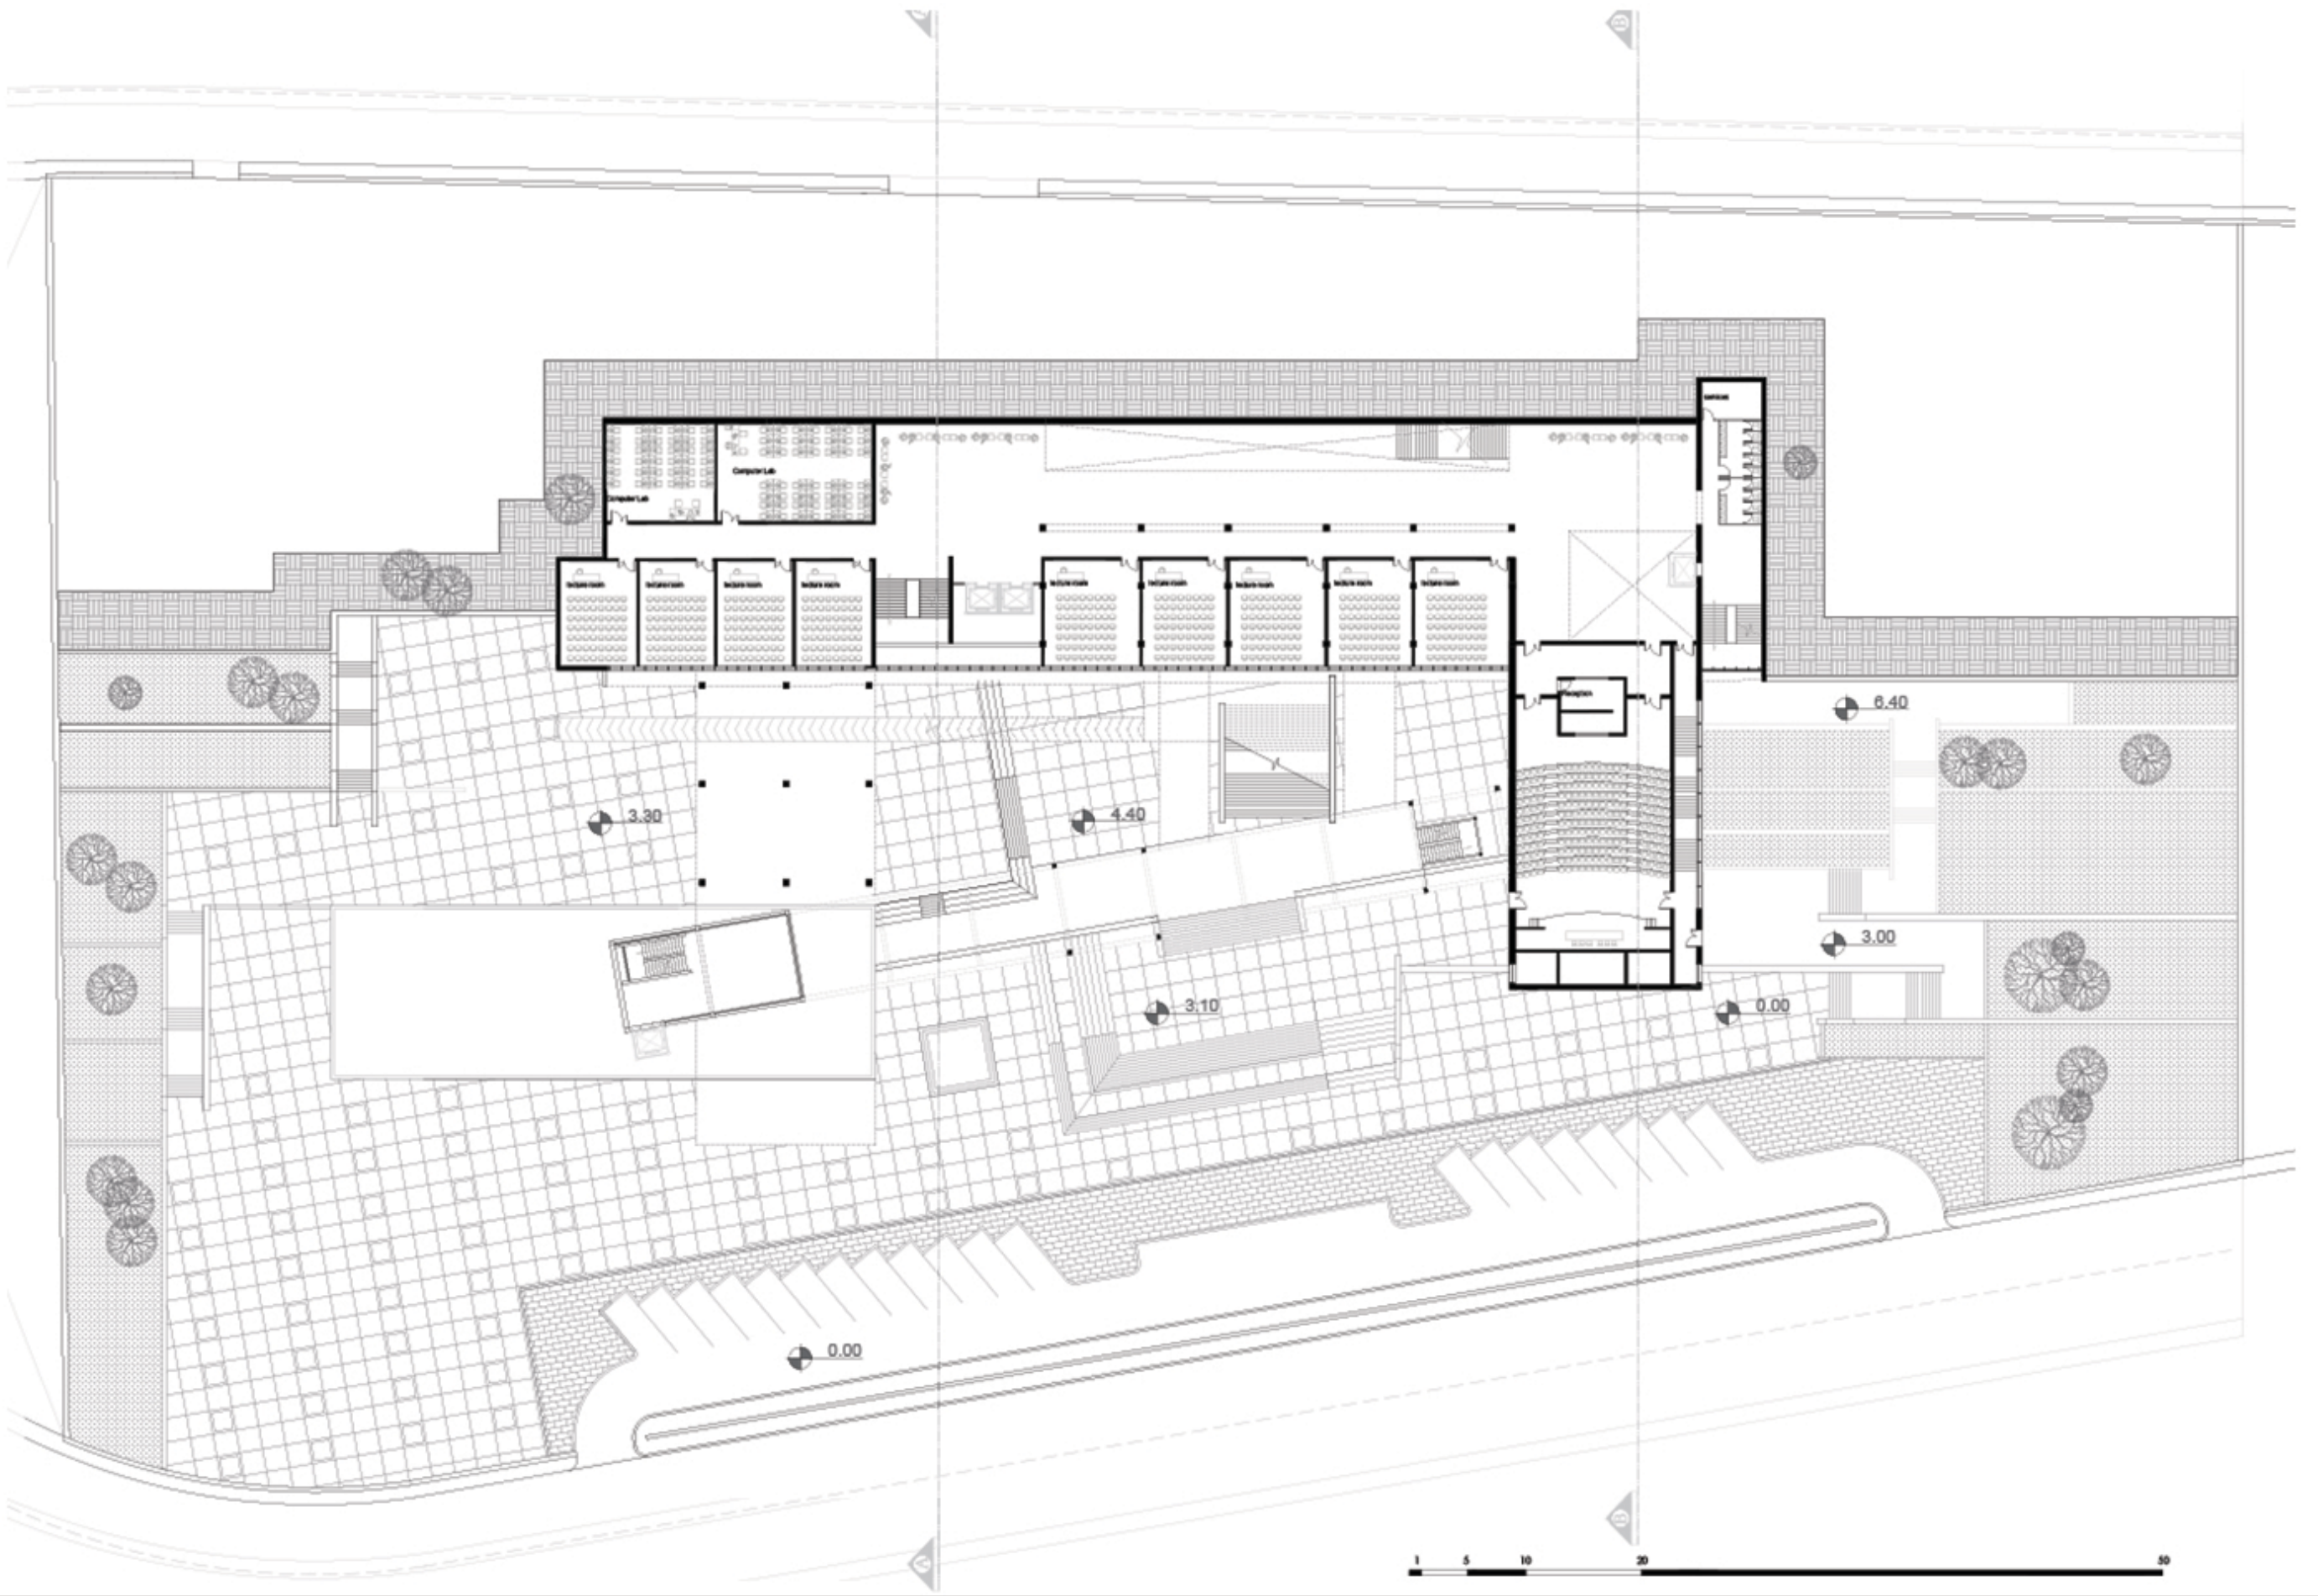

1ST BASEMENT FLOOR PLAN

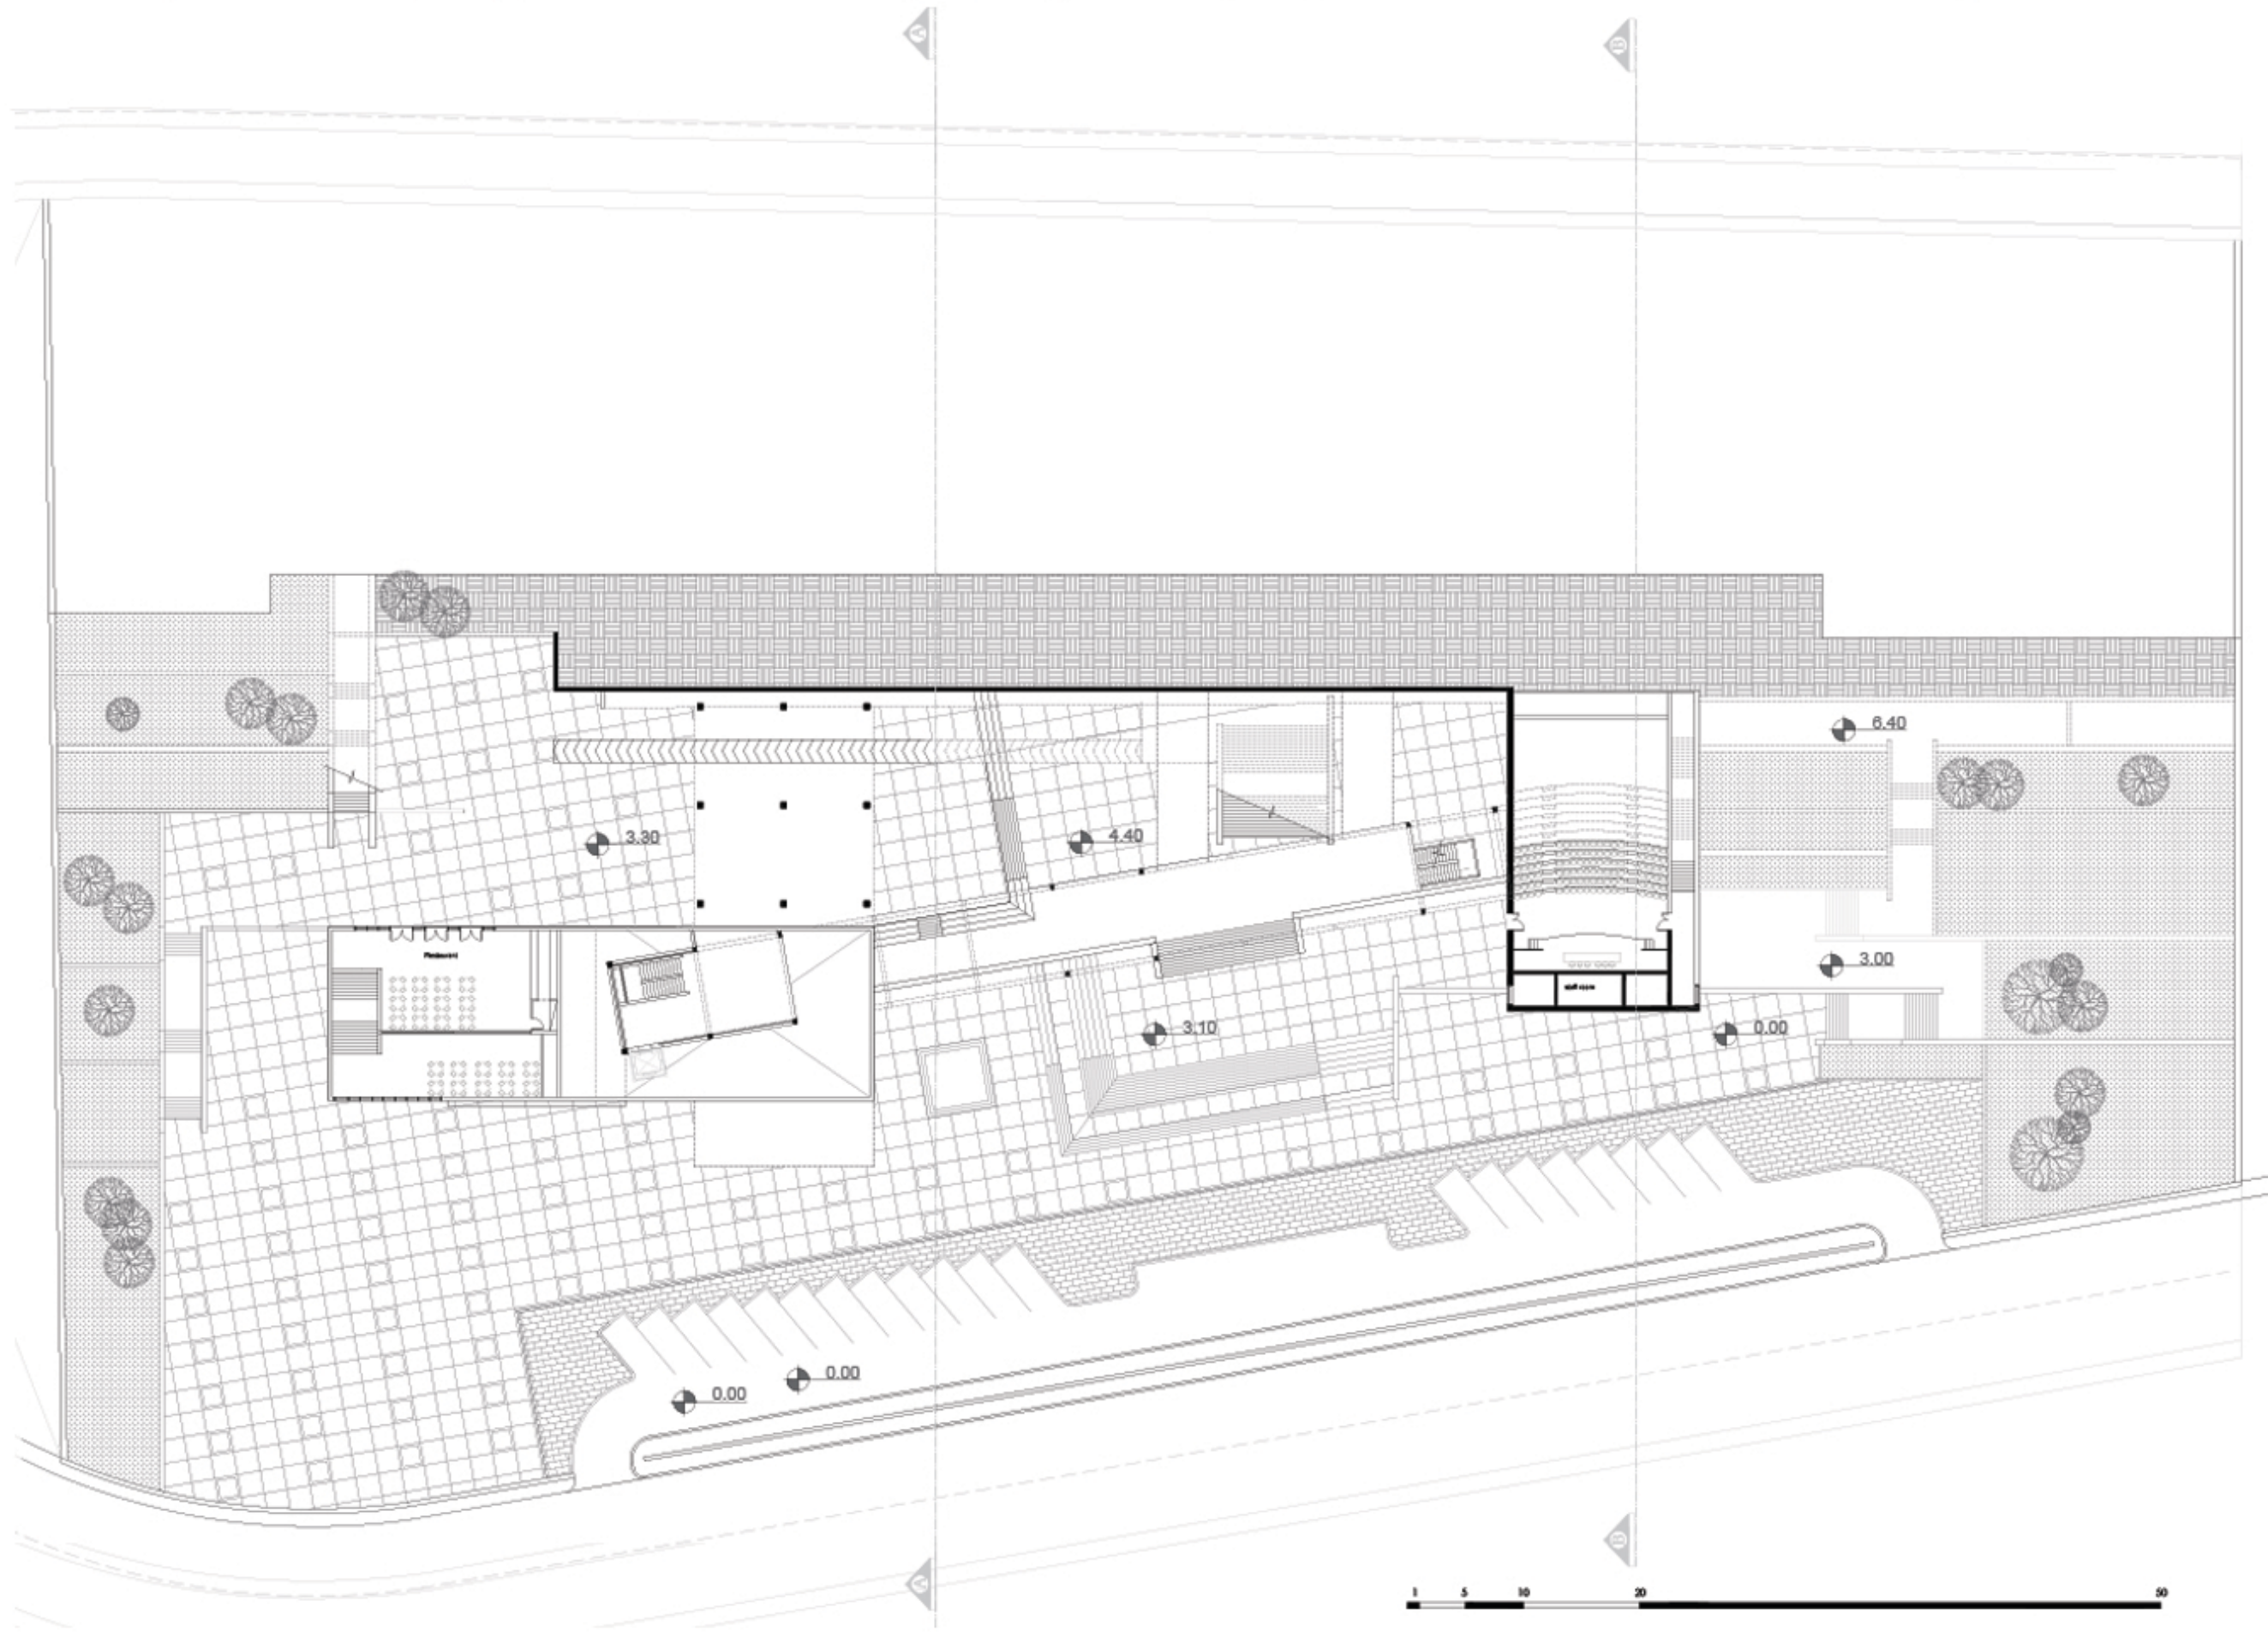

2ND BASEMENT FLOOR PLAN