Advanced neoplastic hospital

Noor Bassam Qasem

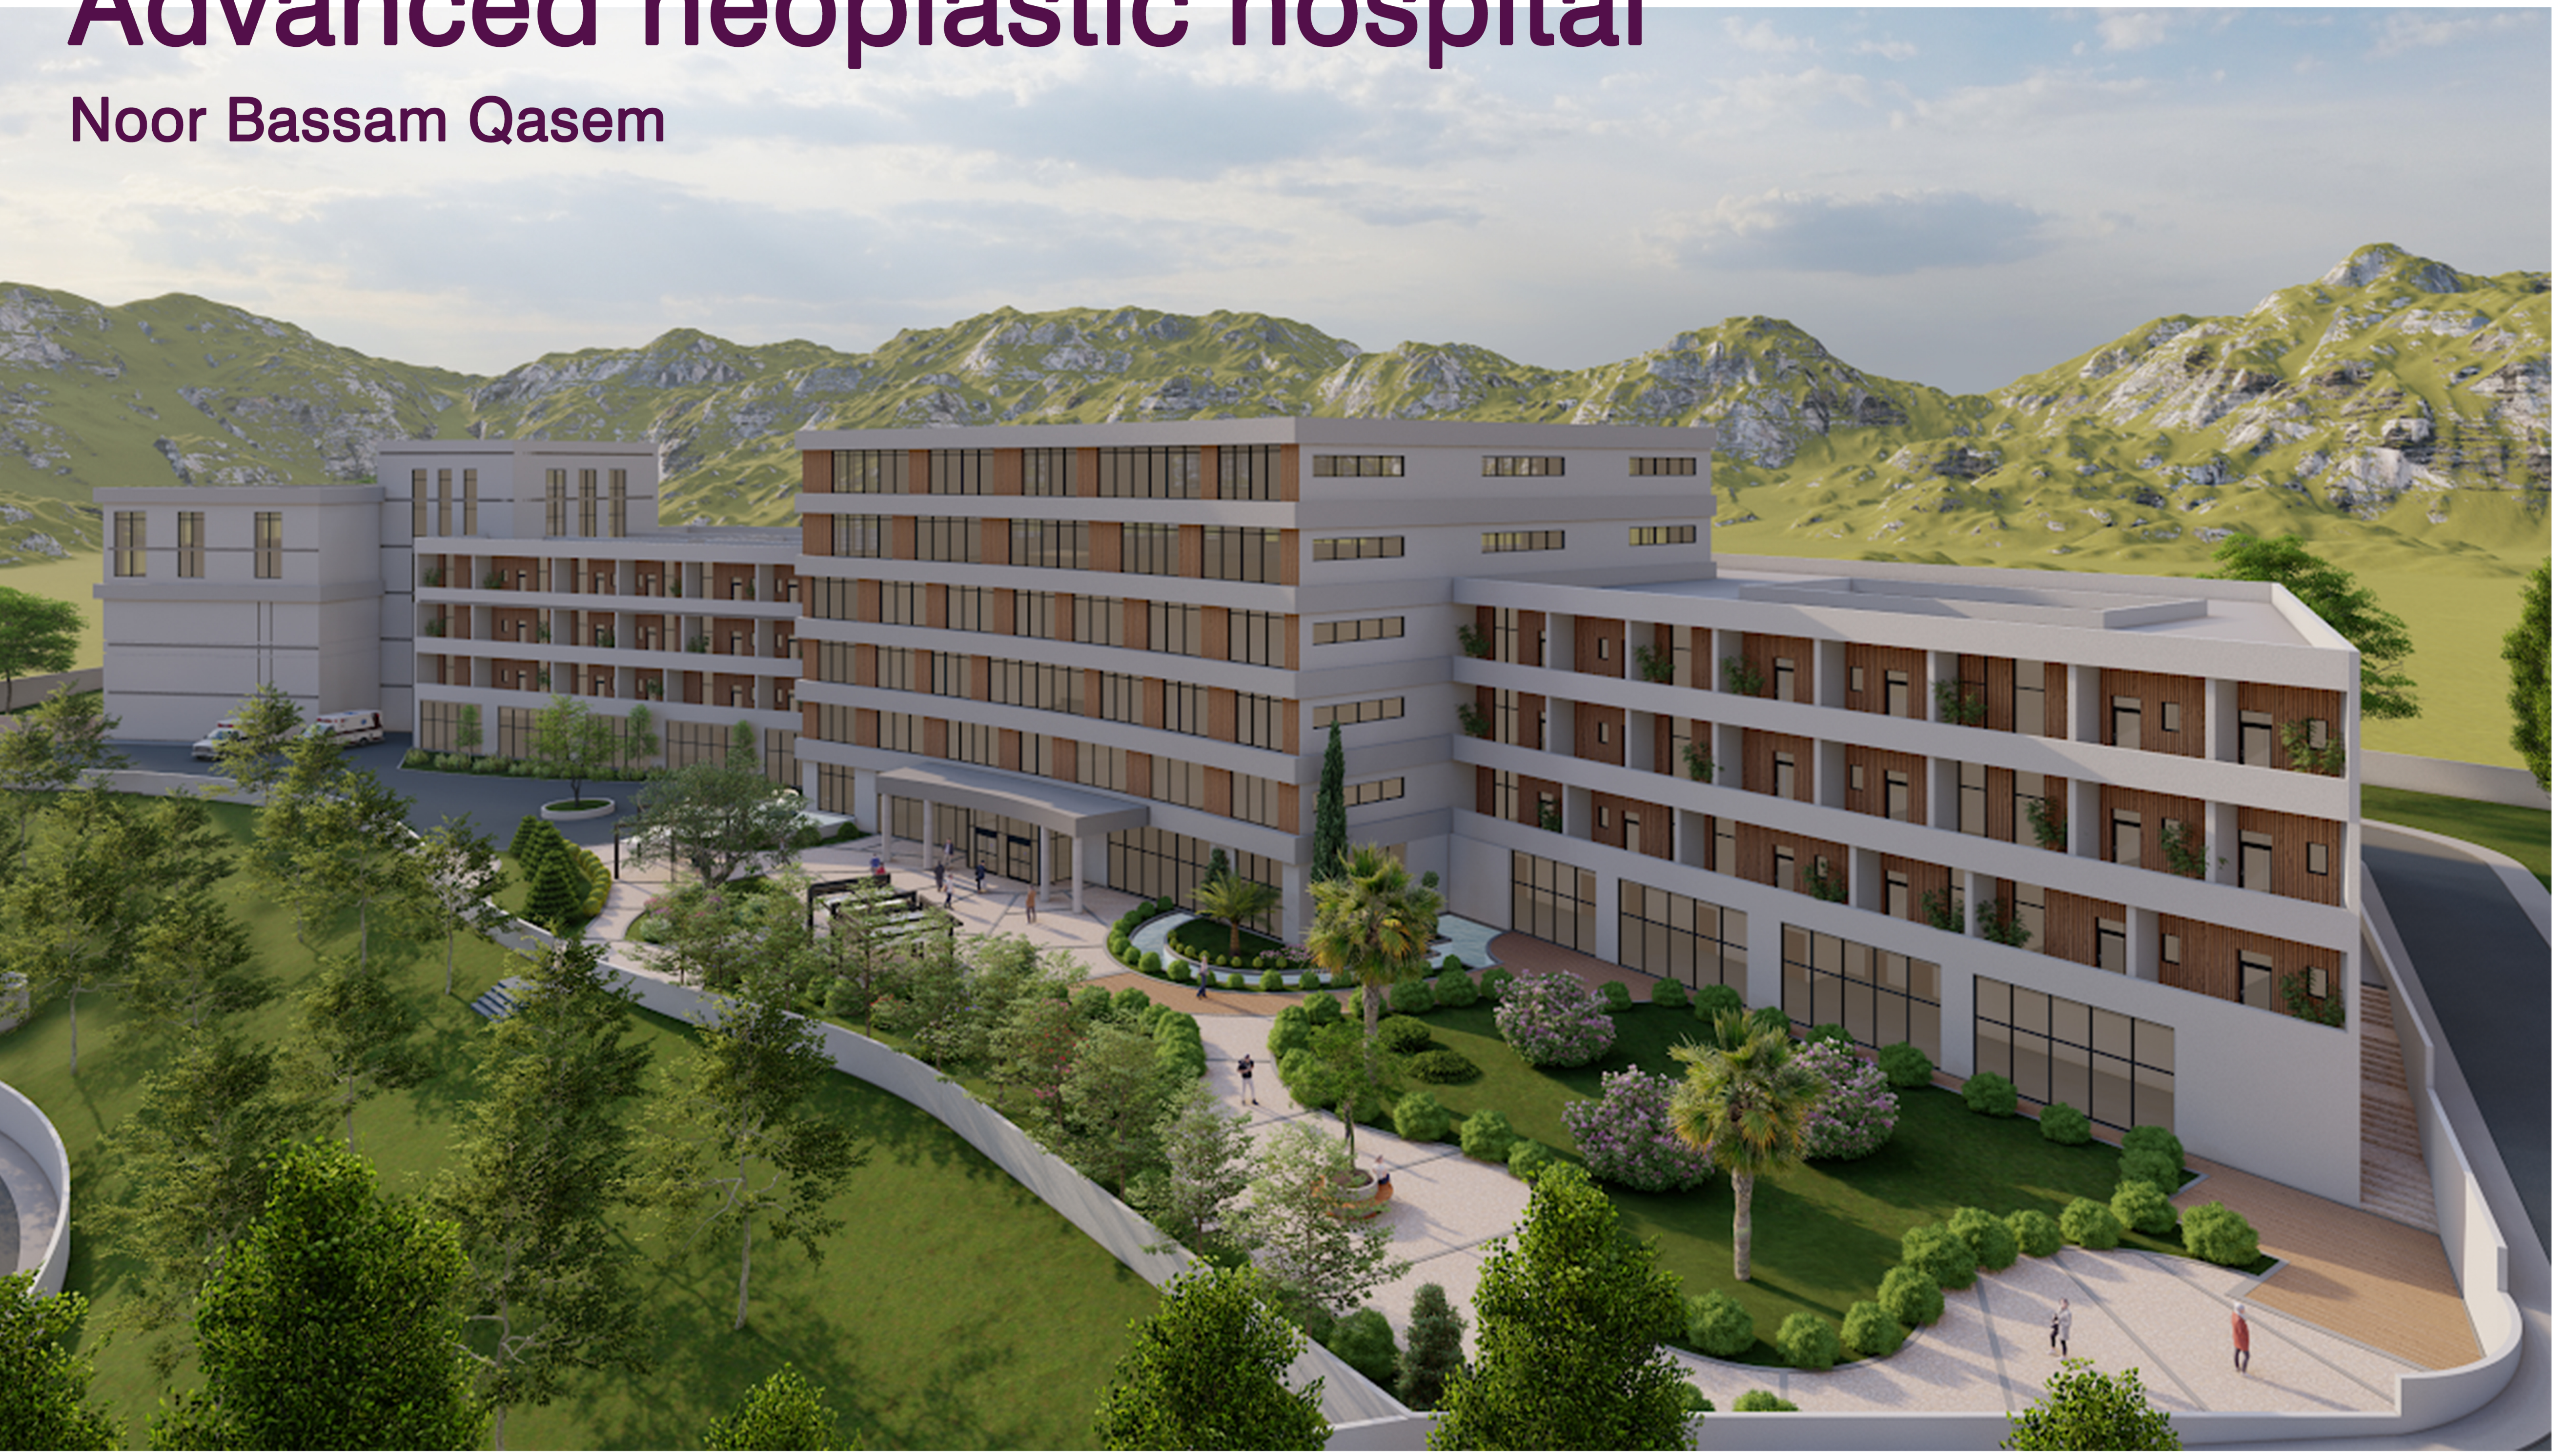

Site analysis

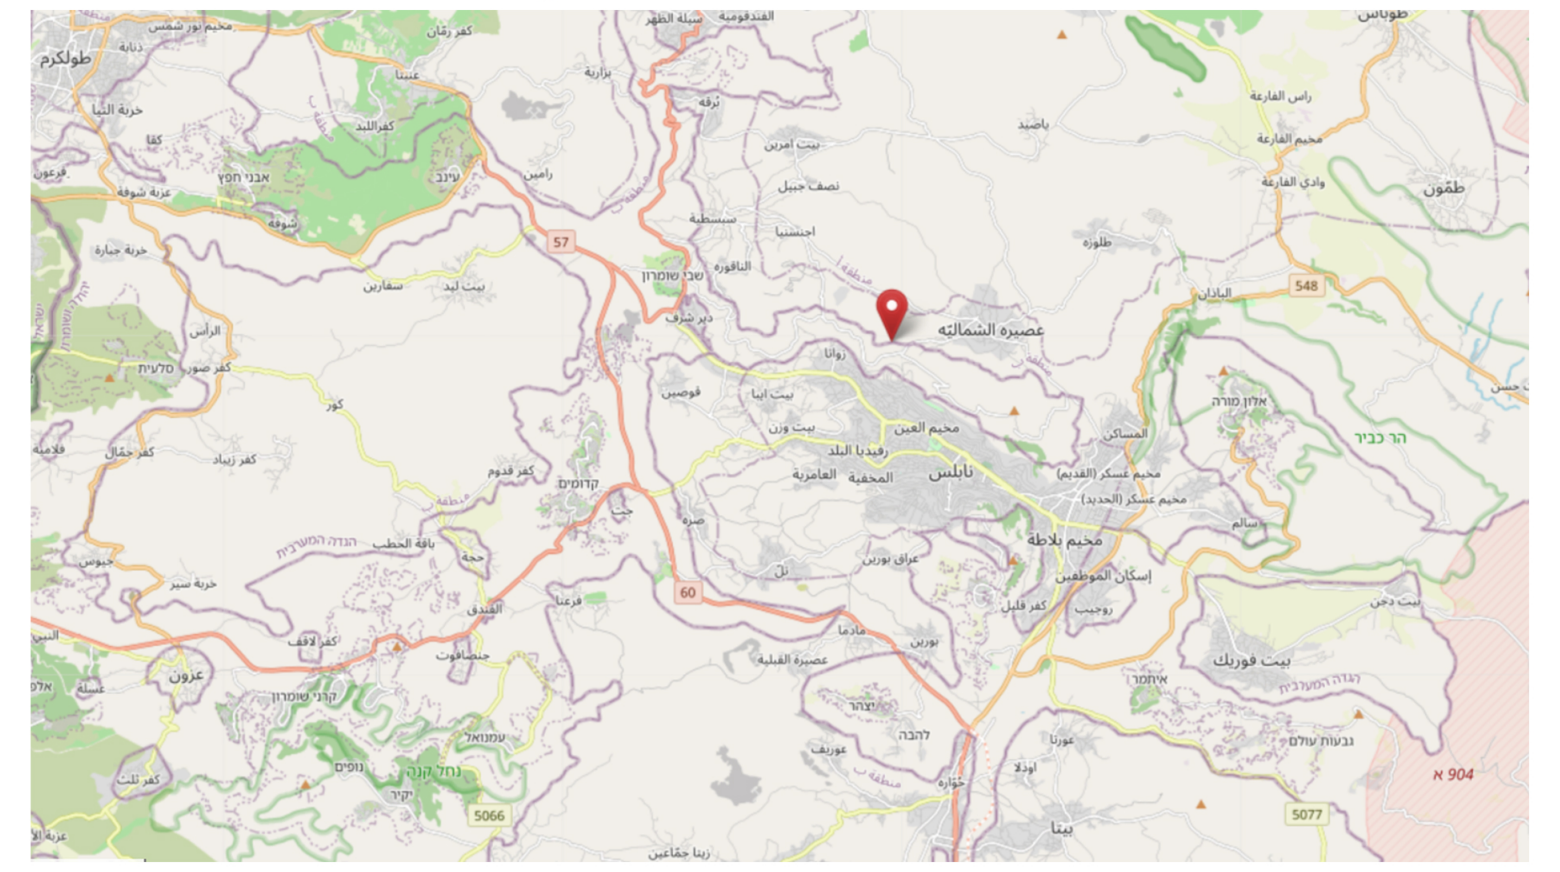

location

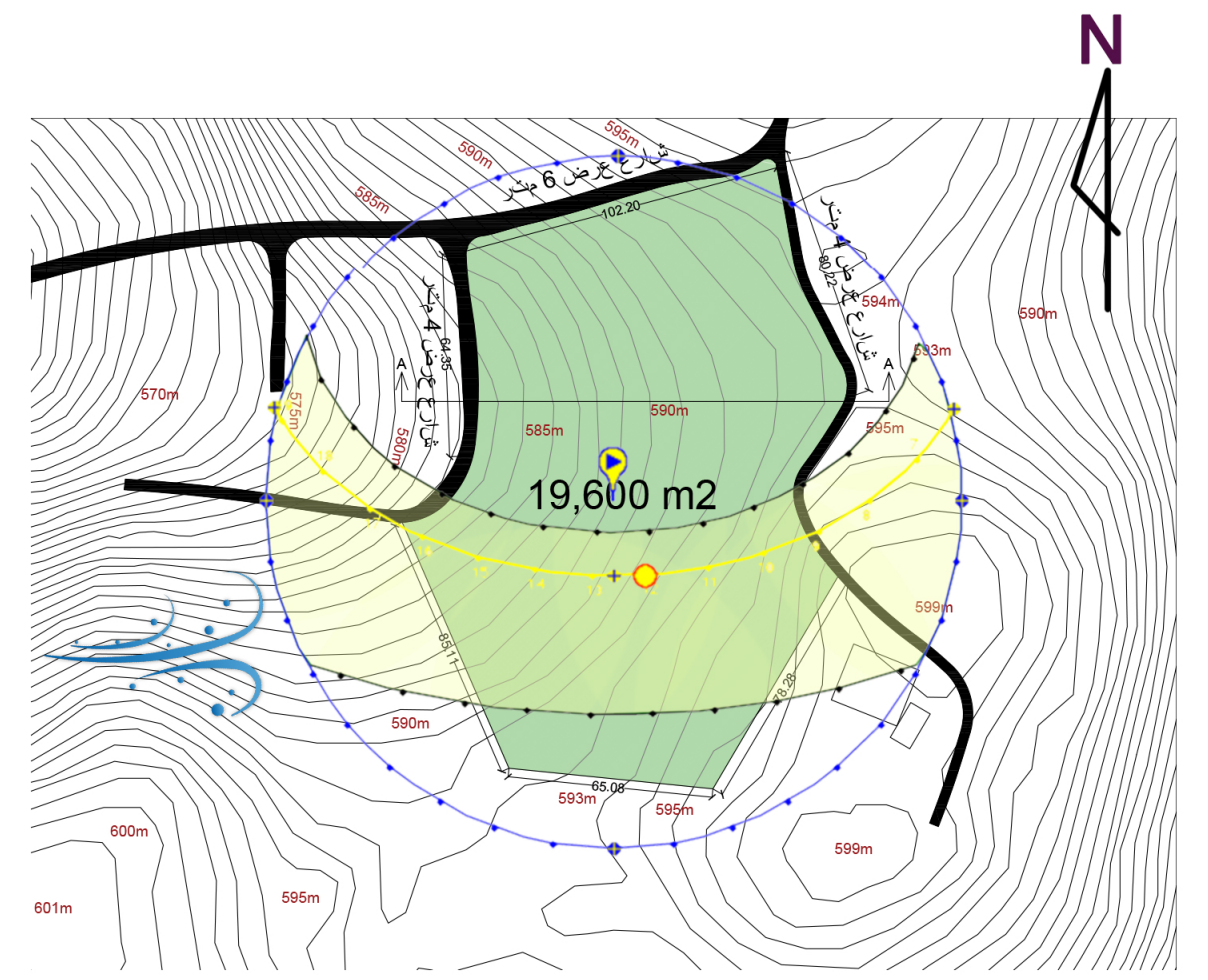

Site plan
Scale 1/1000

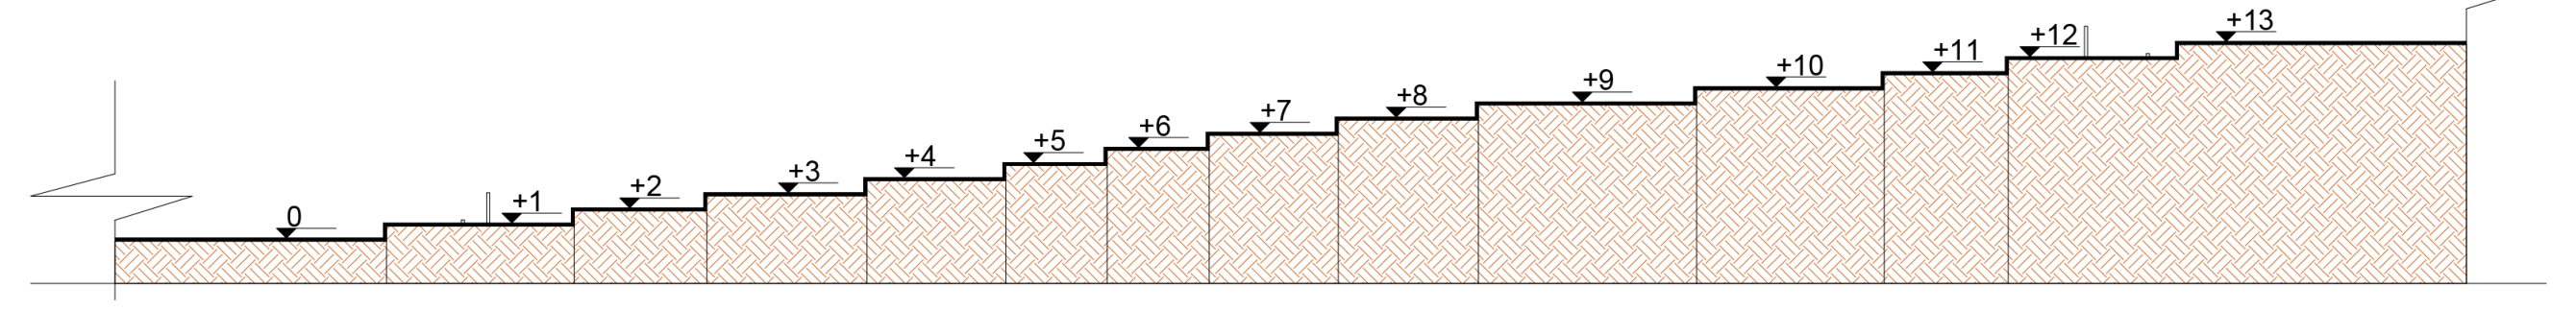

Section A-A
scale 1/500

Concept

Biophilic in arcitecture
Biophilic design is an approach to architecture that seeks to connect building occupants more closely to nature. Biophilic designed buildings incorporate things like natural lighting and ventilation, natural landscape features and other elements for creating a more productive and healthy built environment for people.

natural ventilation

natural landscape

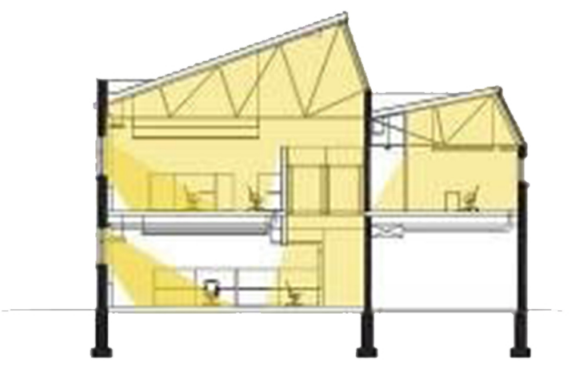

natural lighting

plans

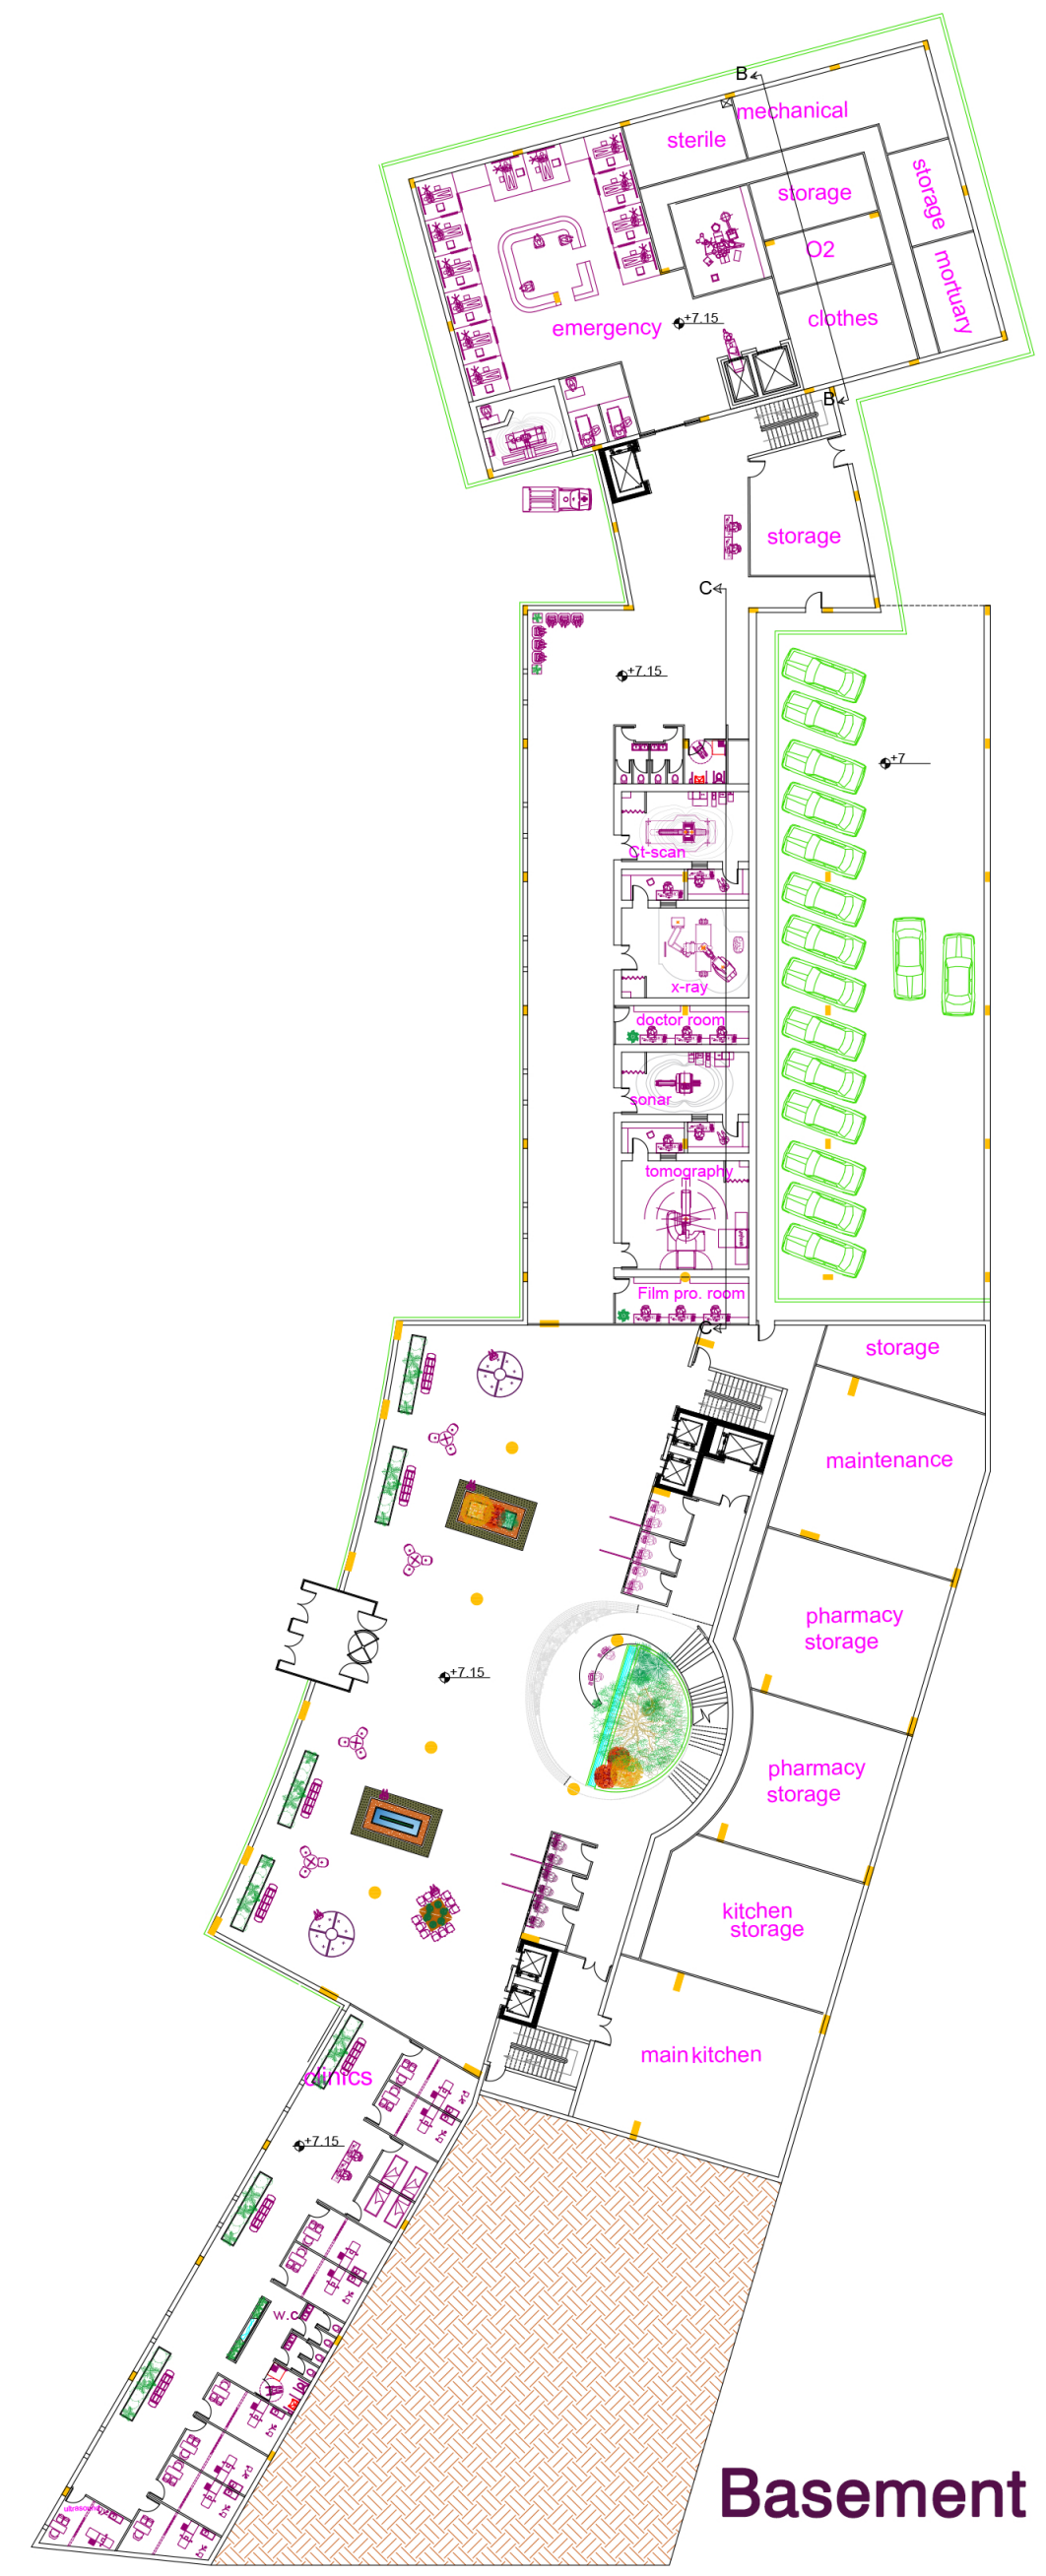

Basement floor

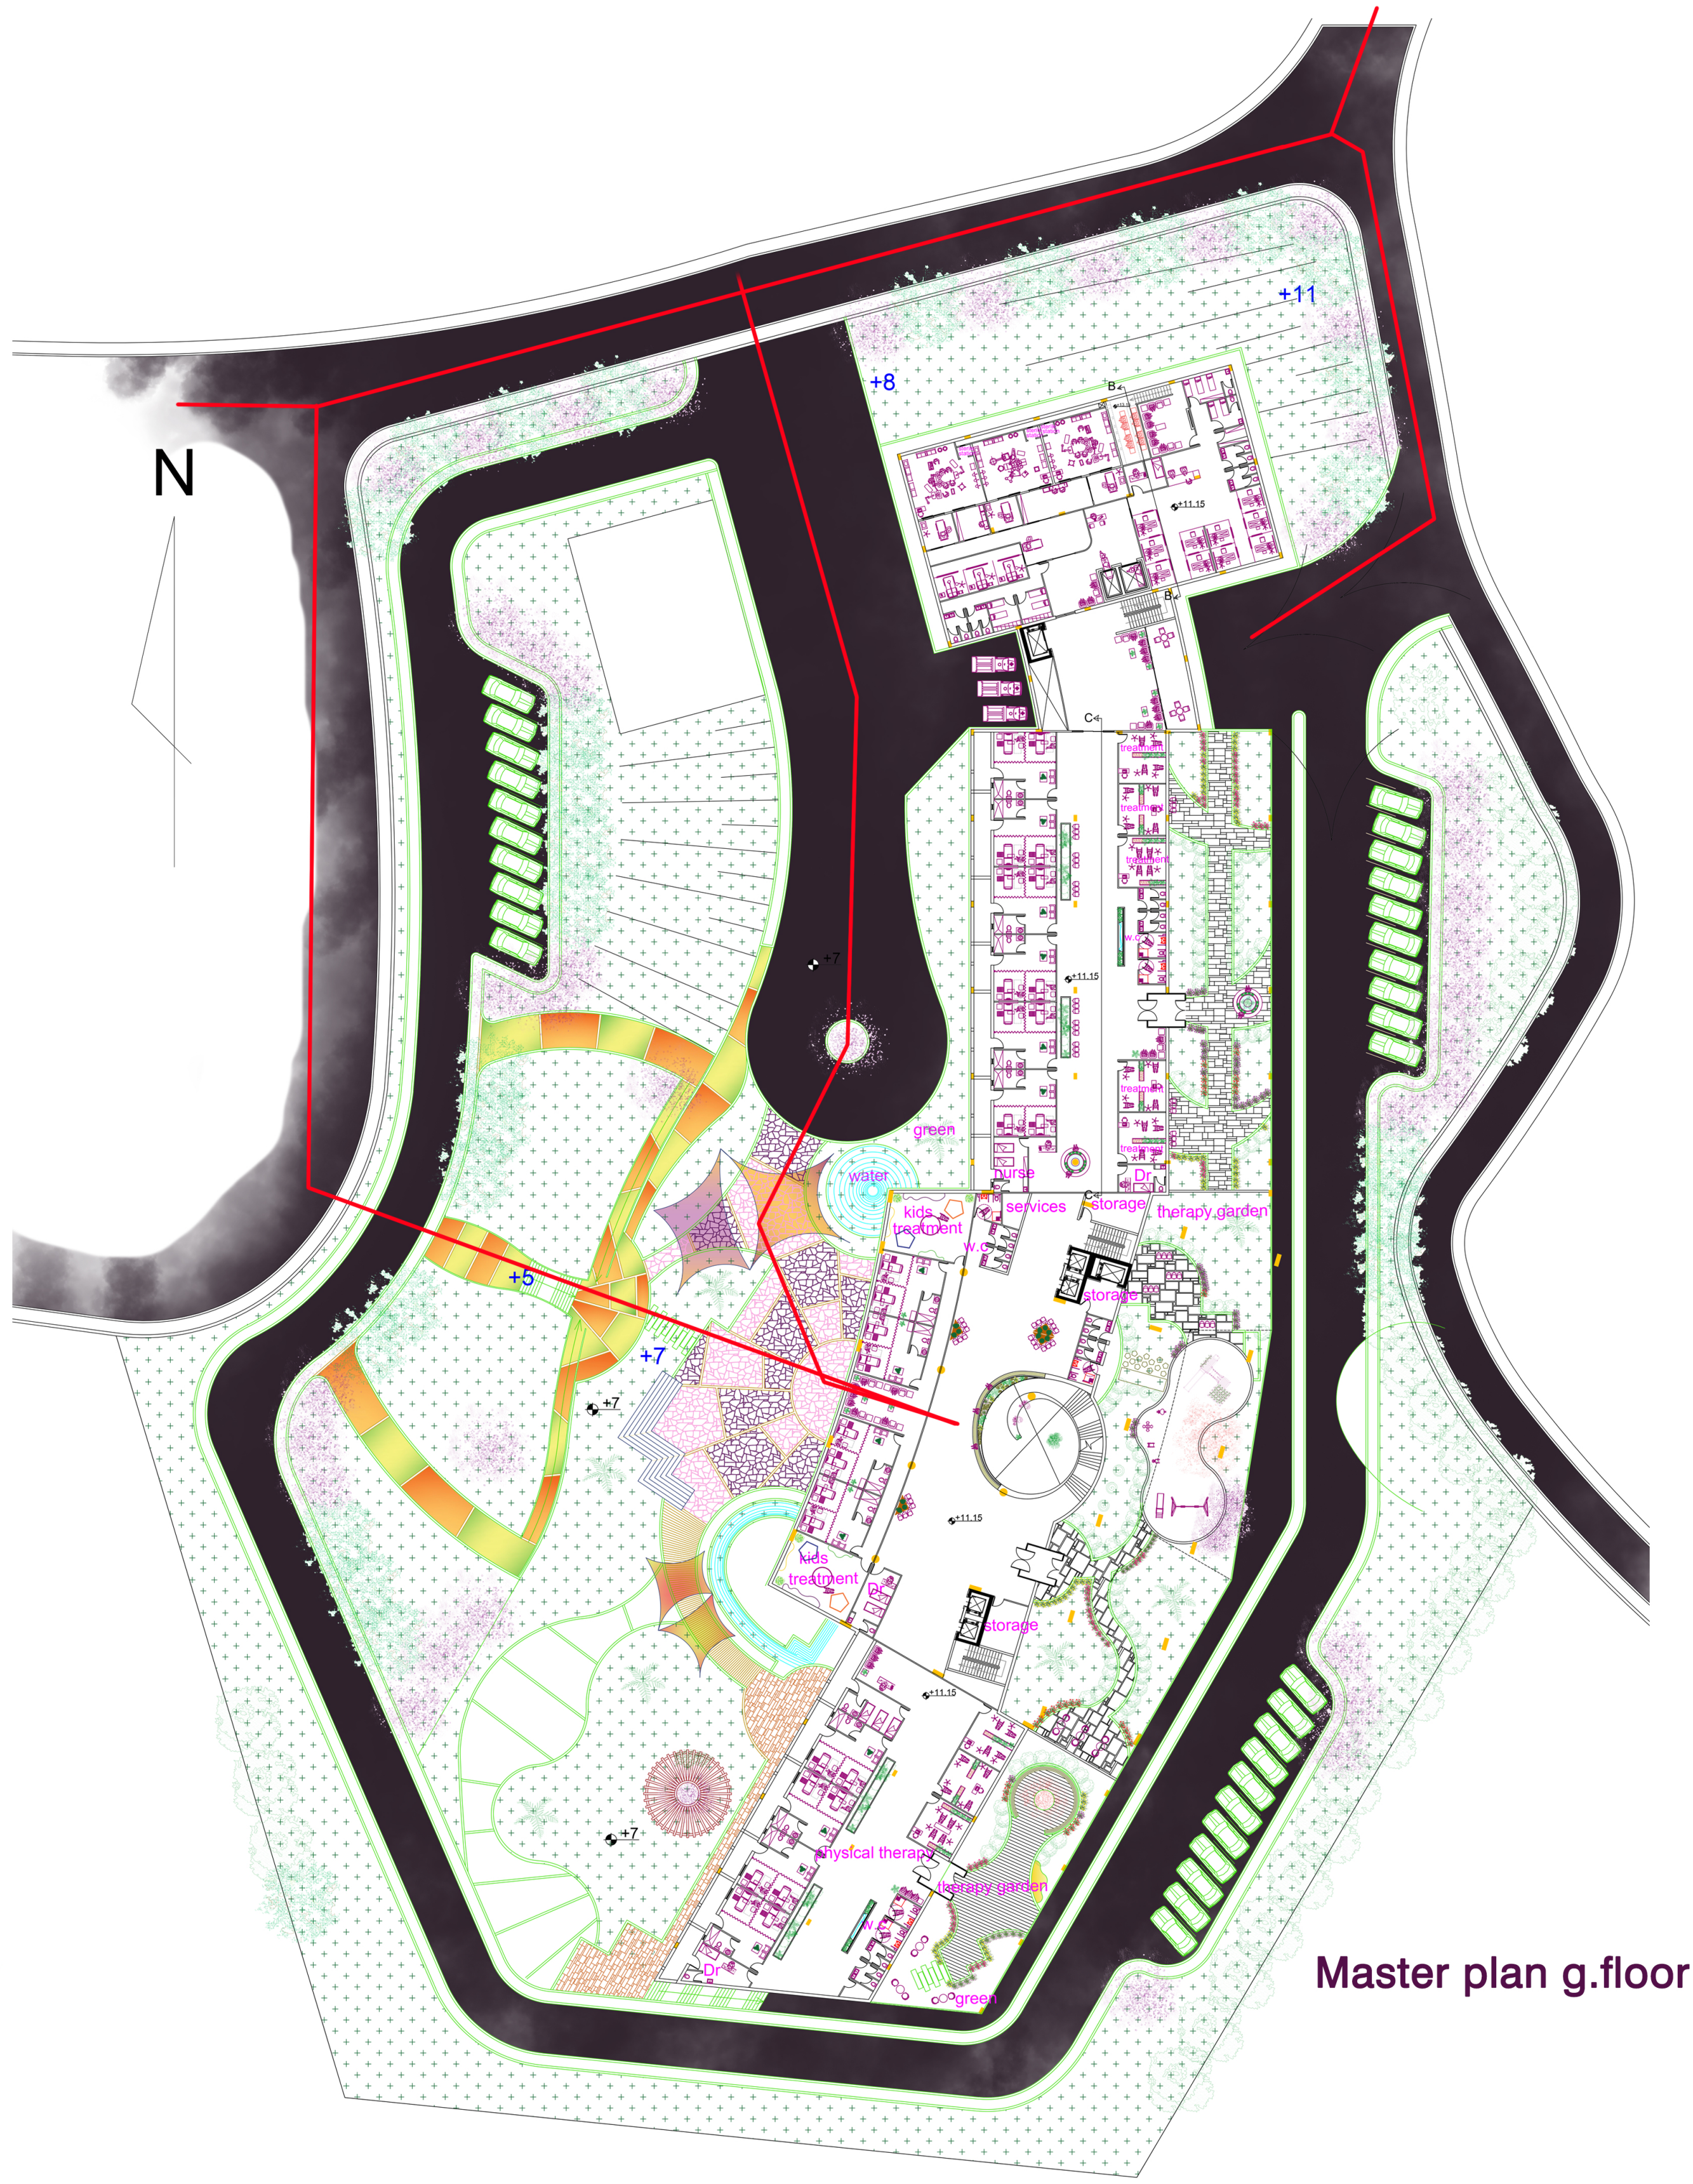

Master plan g.floor

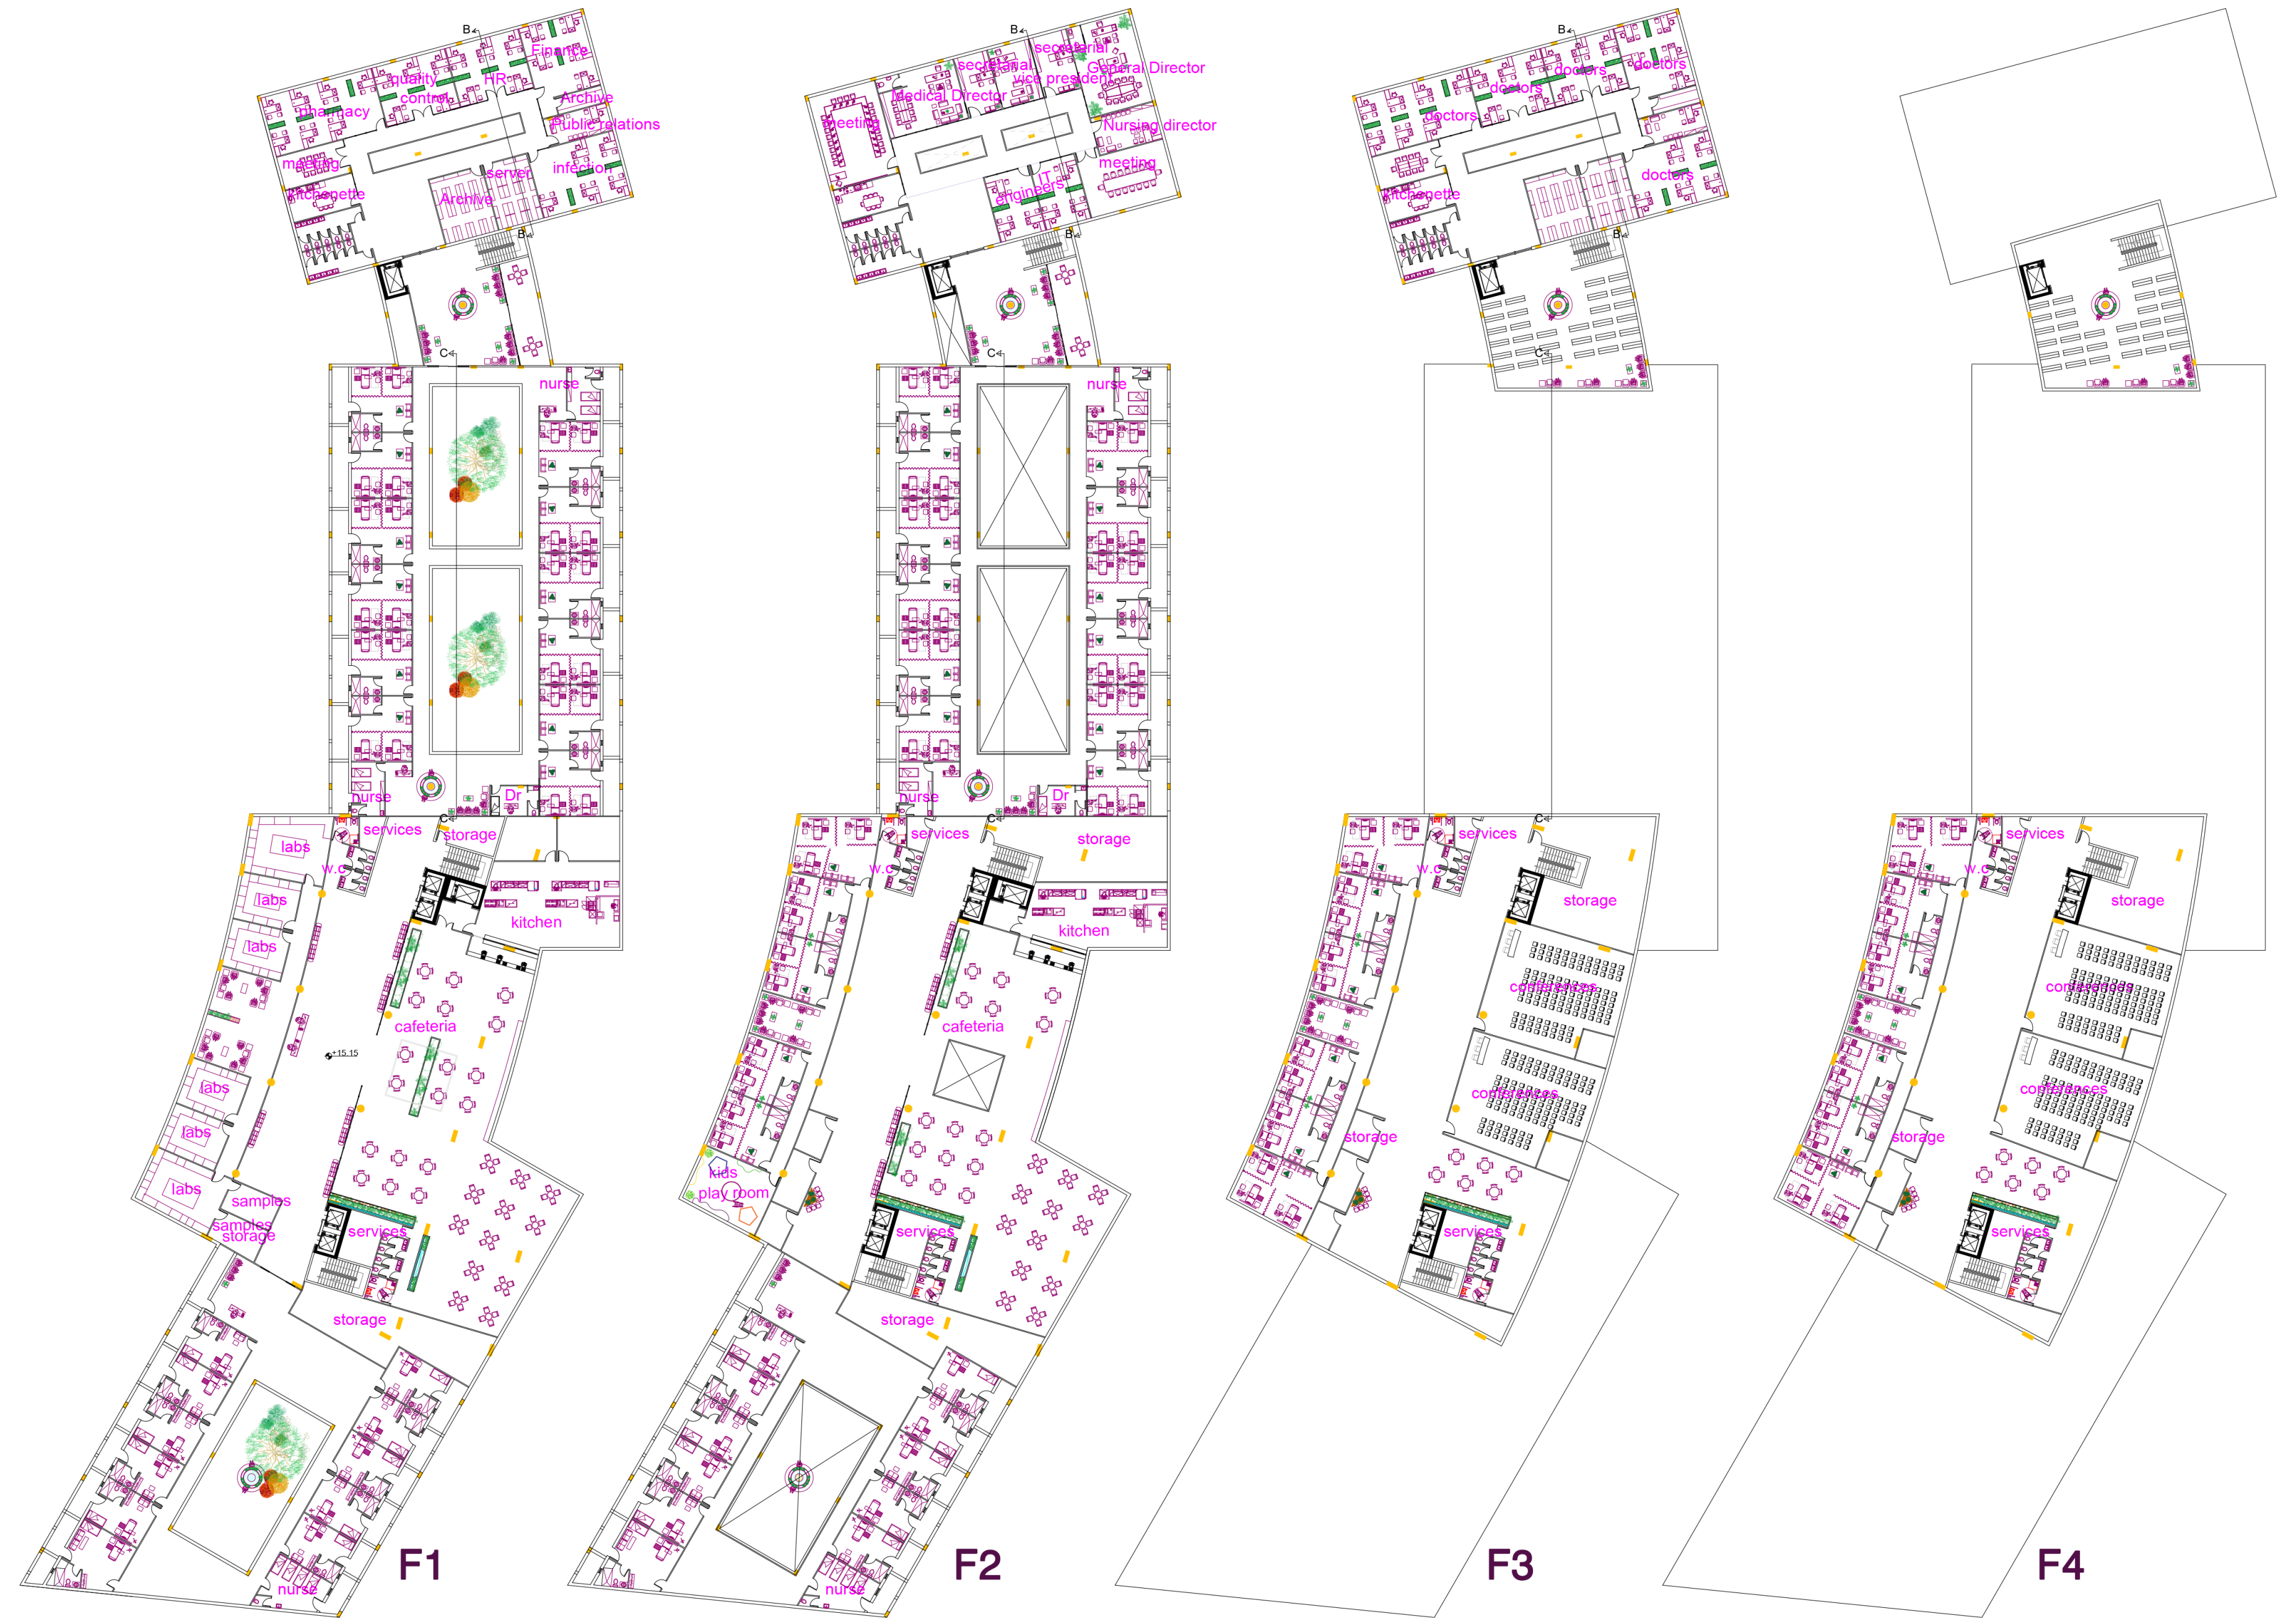

F1

F2

F3

F4

design development

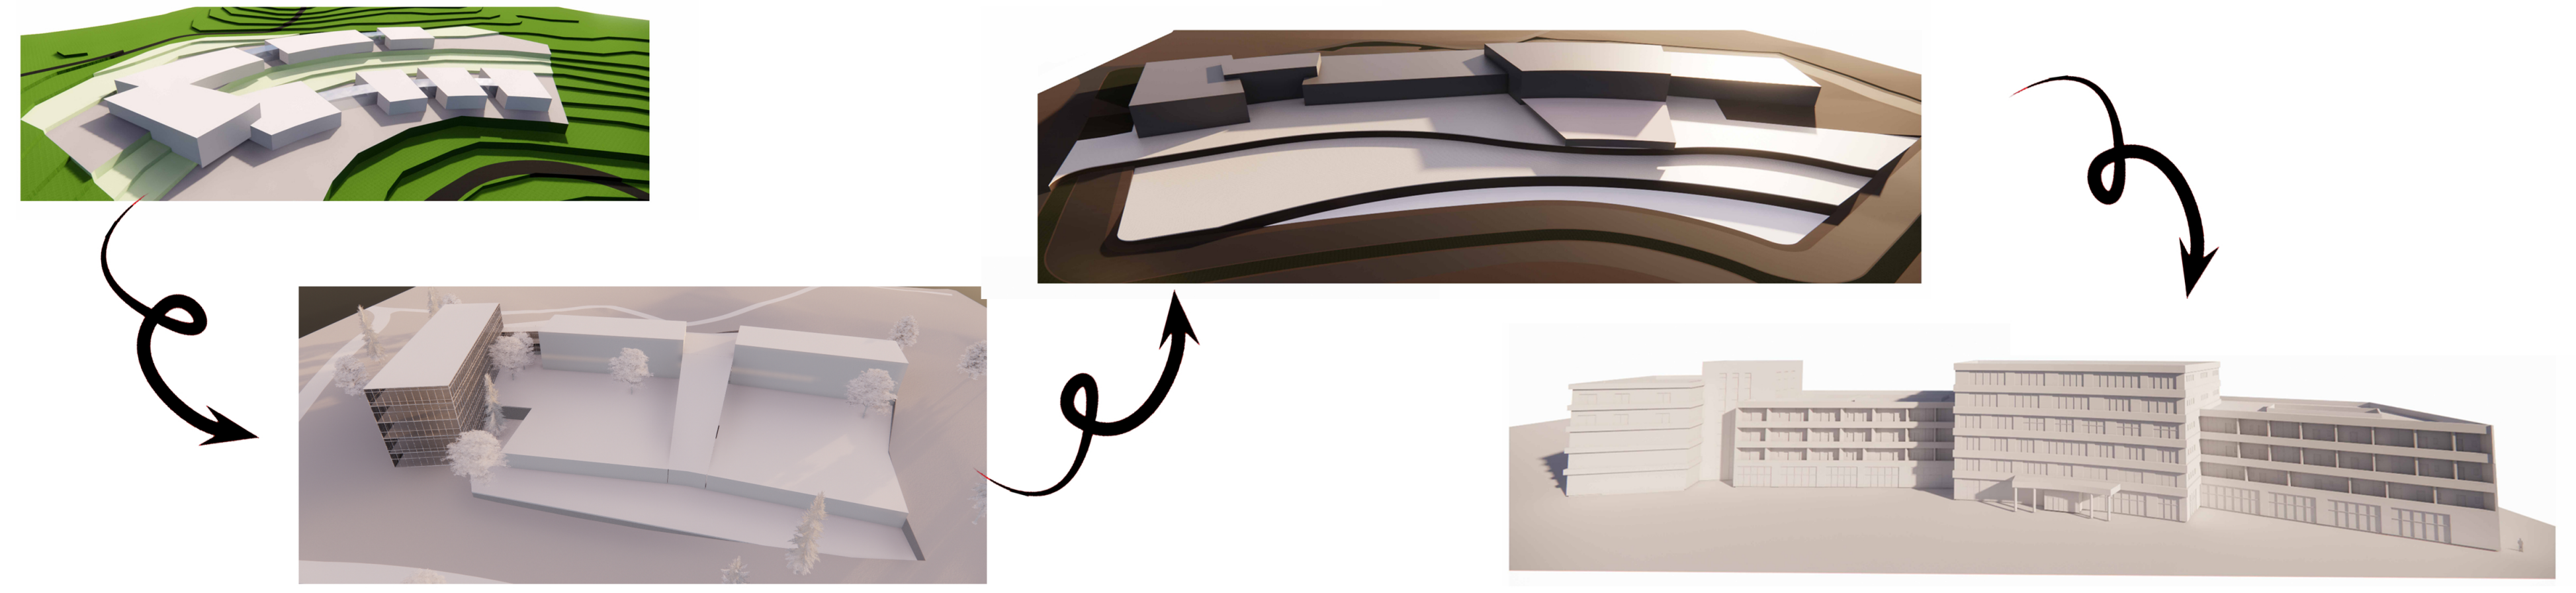

Section

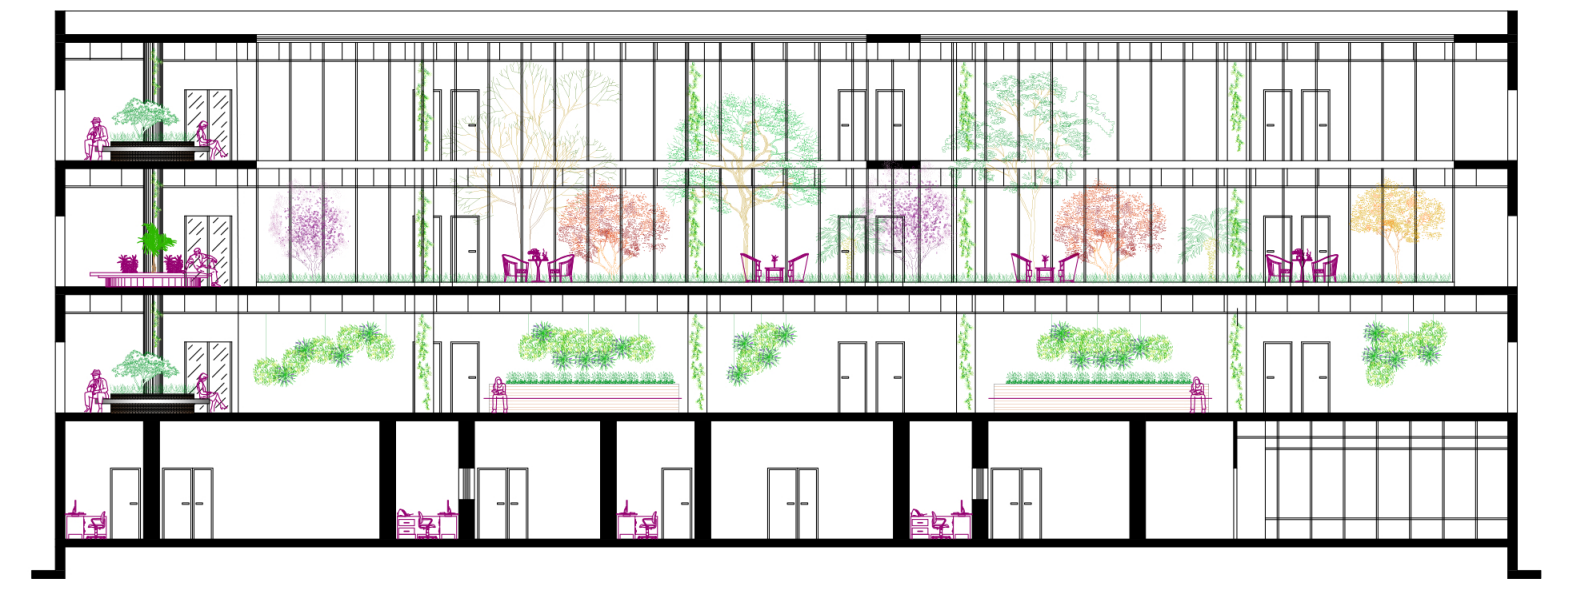

Section C-C

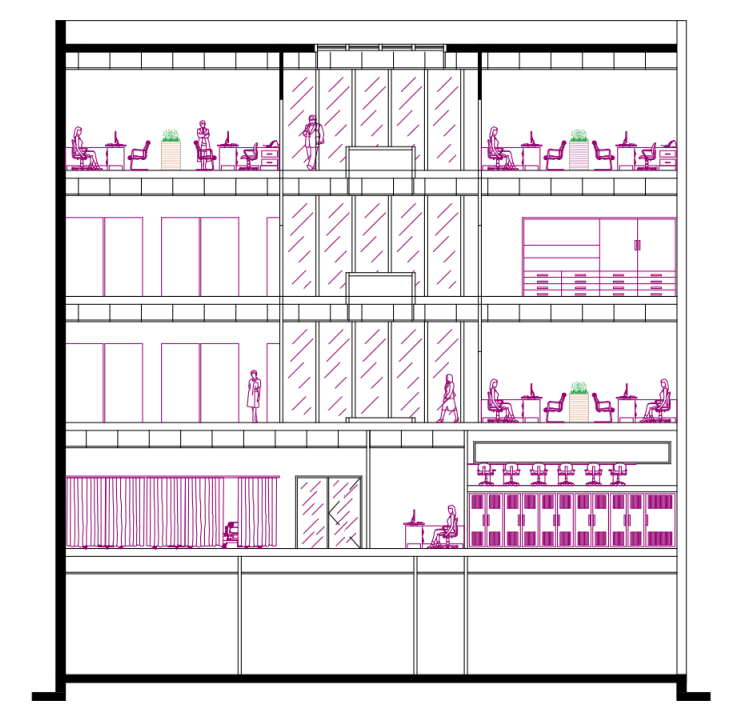

Section B-B

shotes

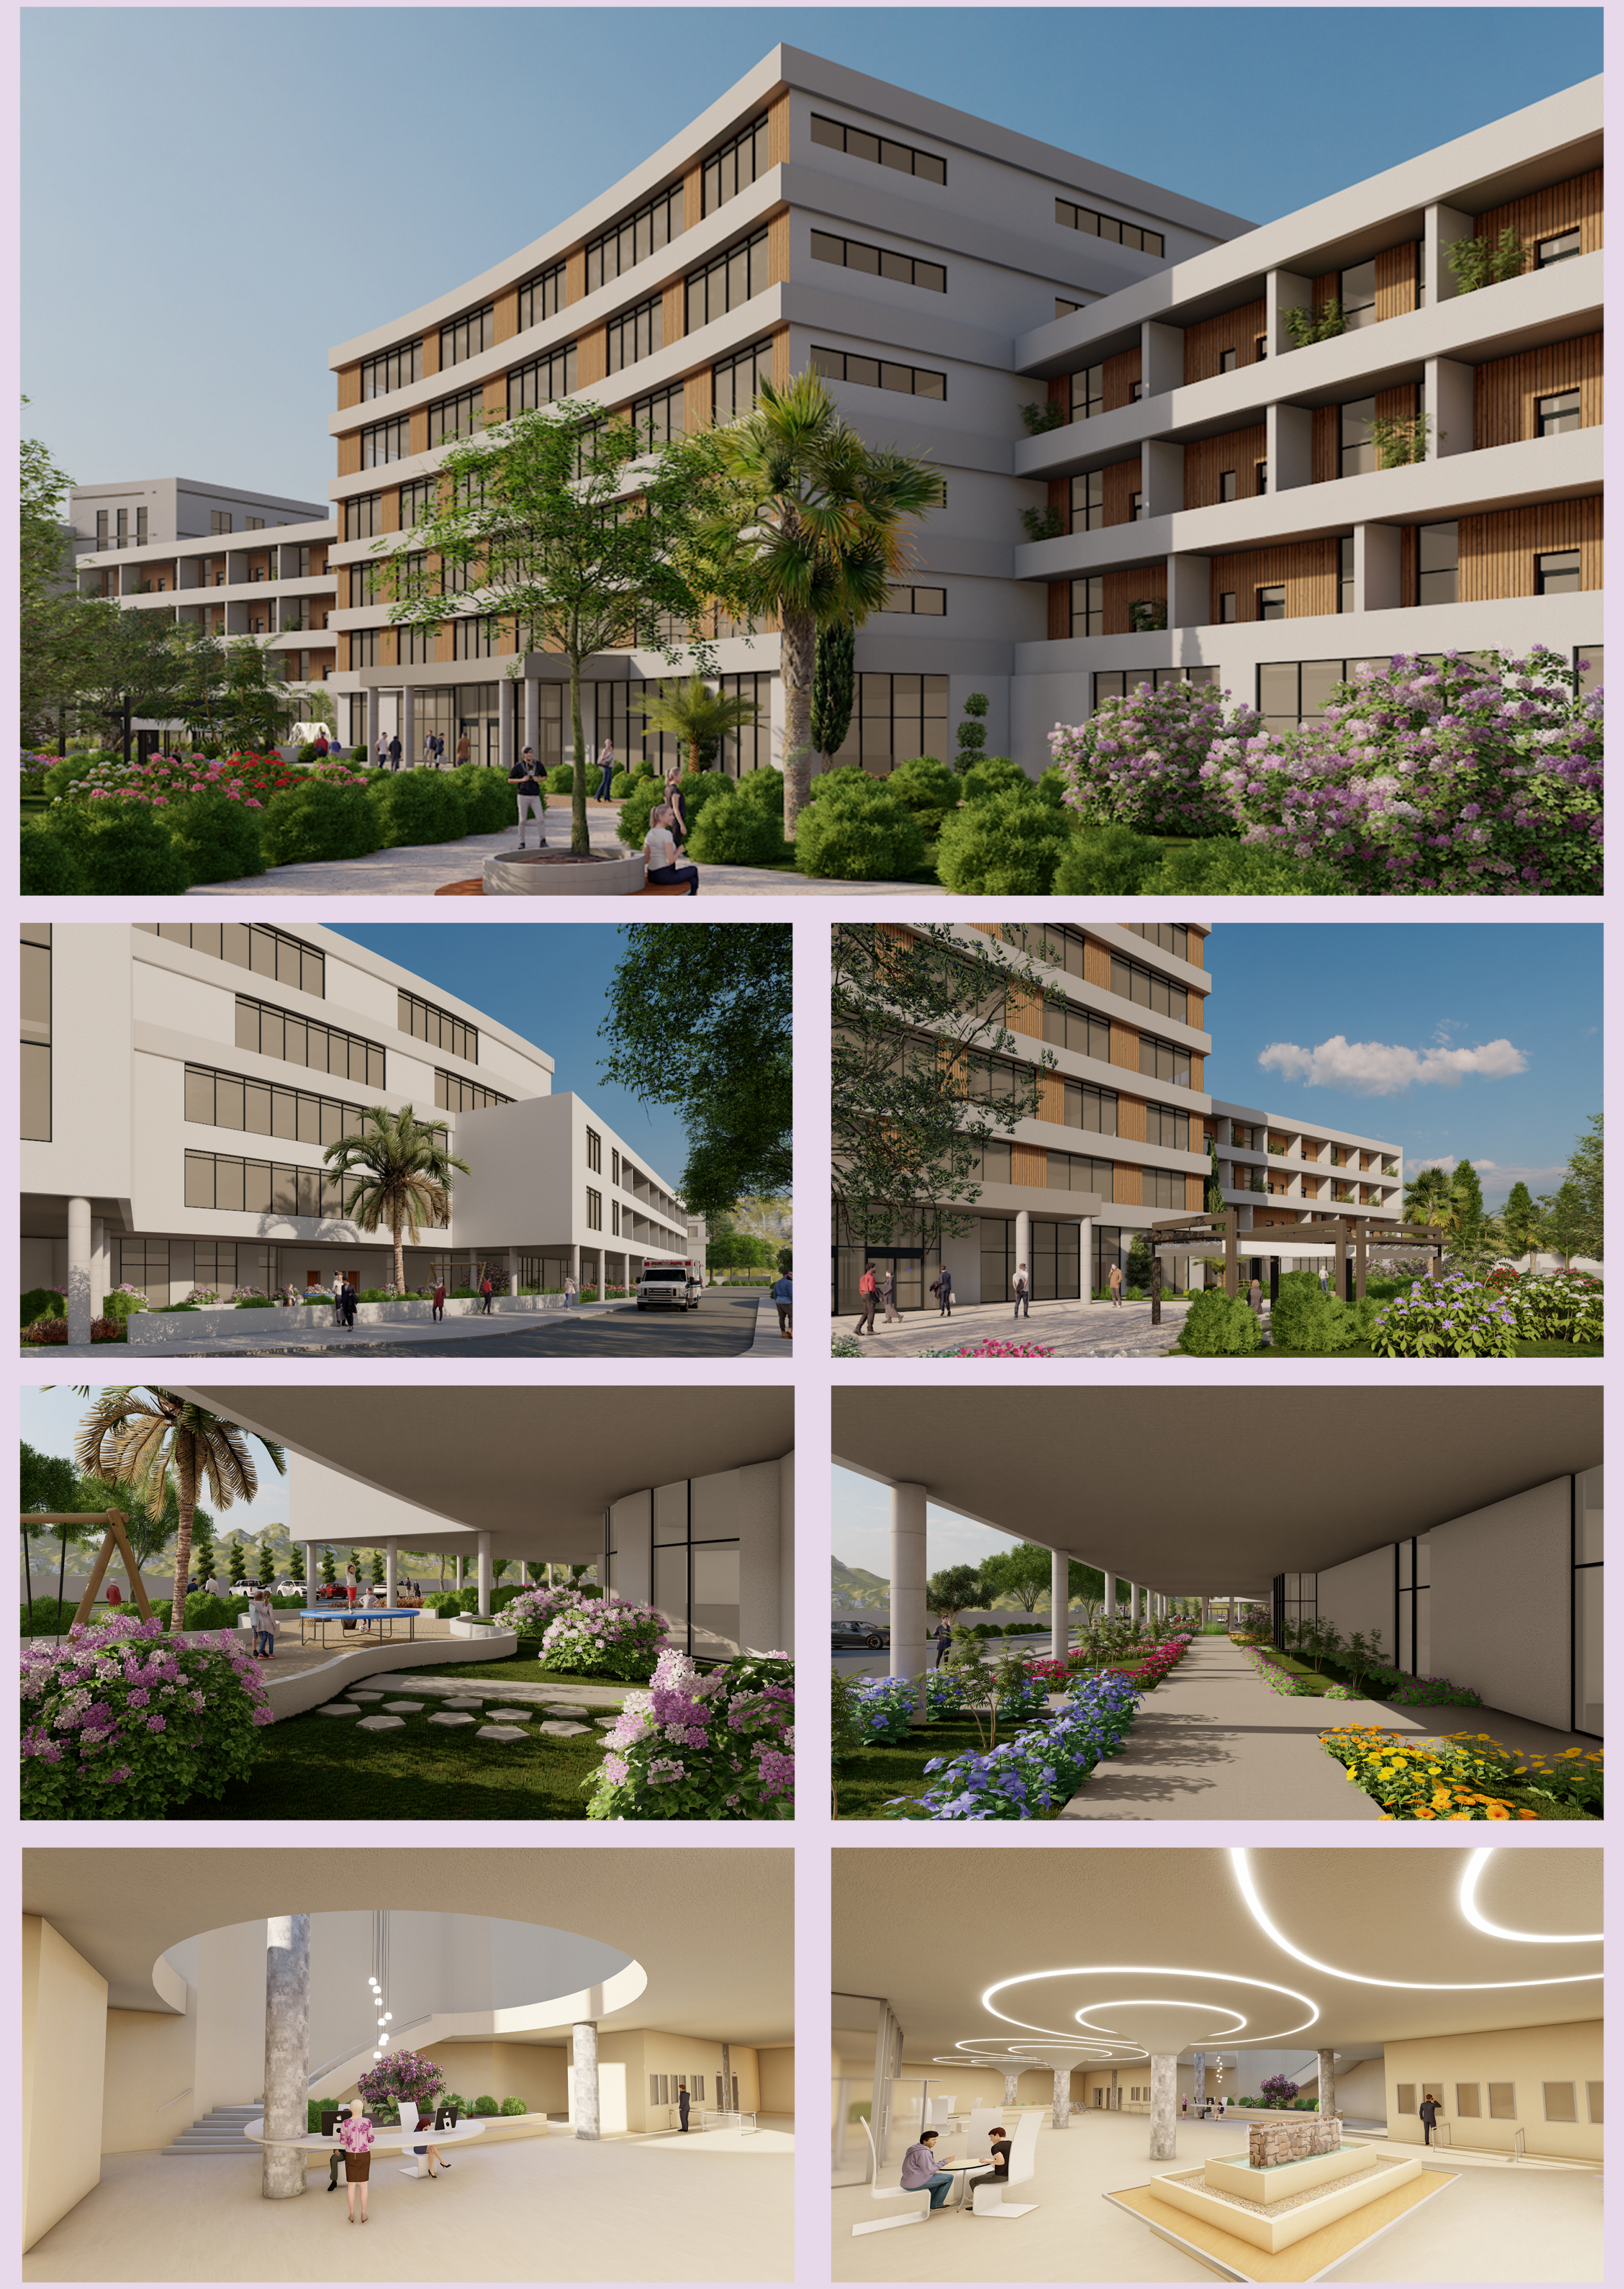

Elevations

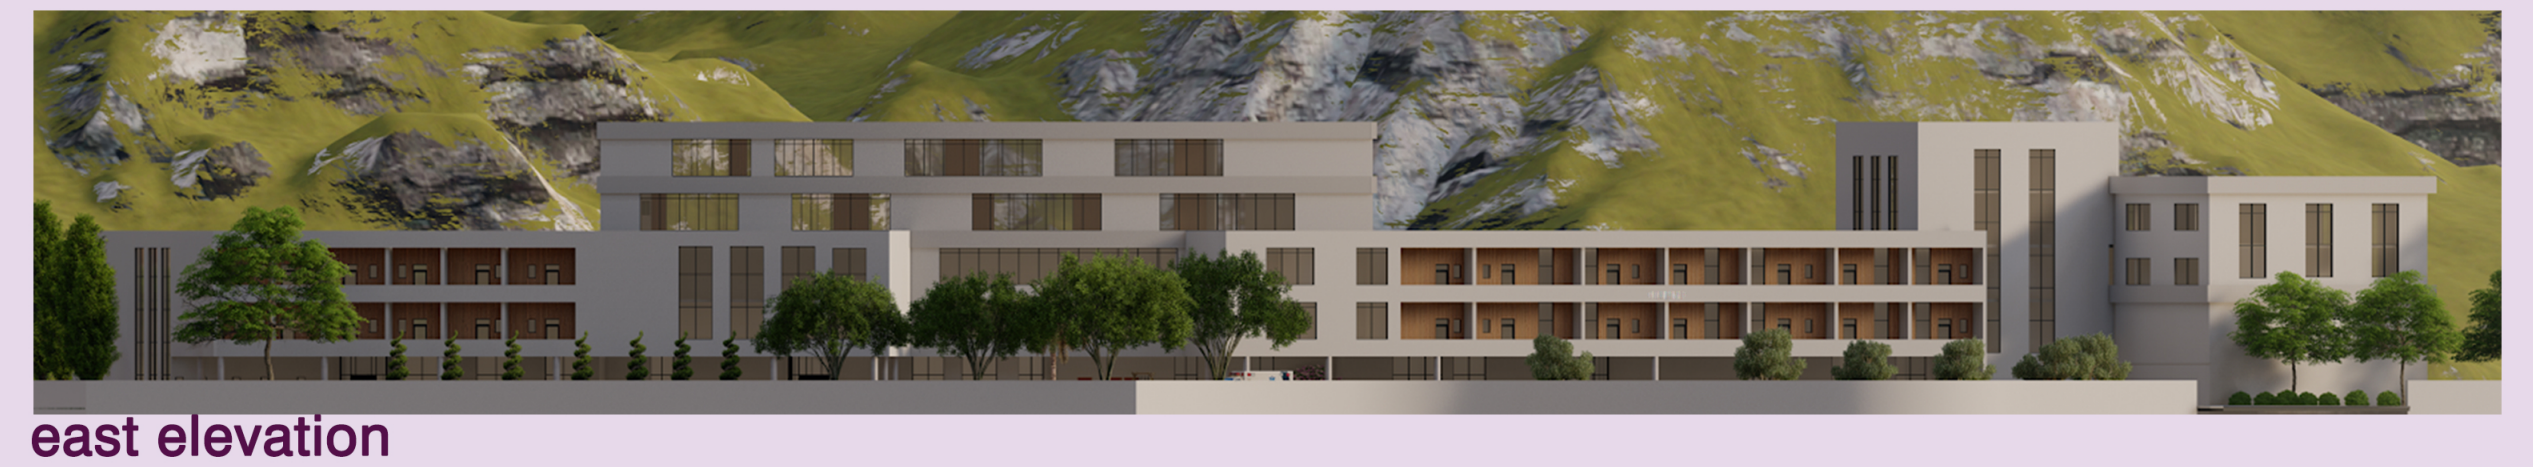

east elevation

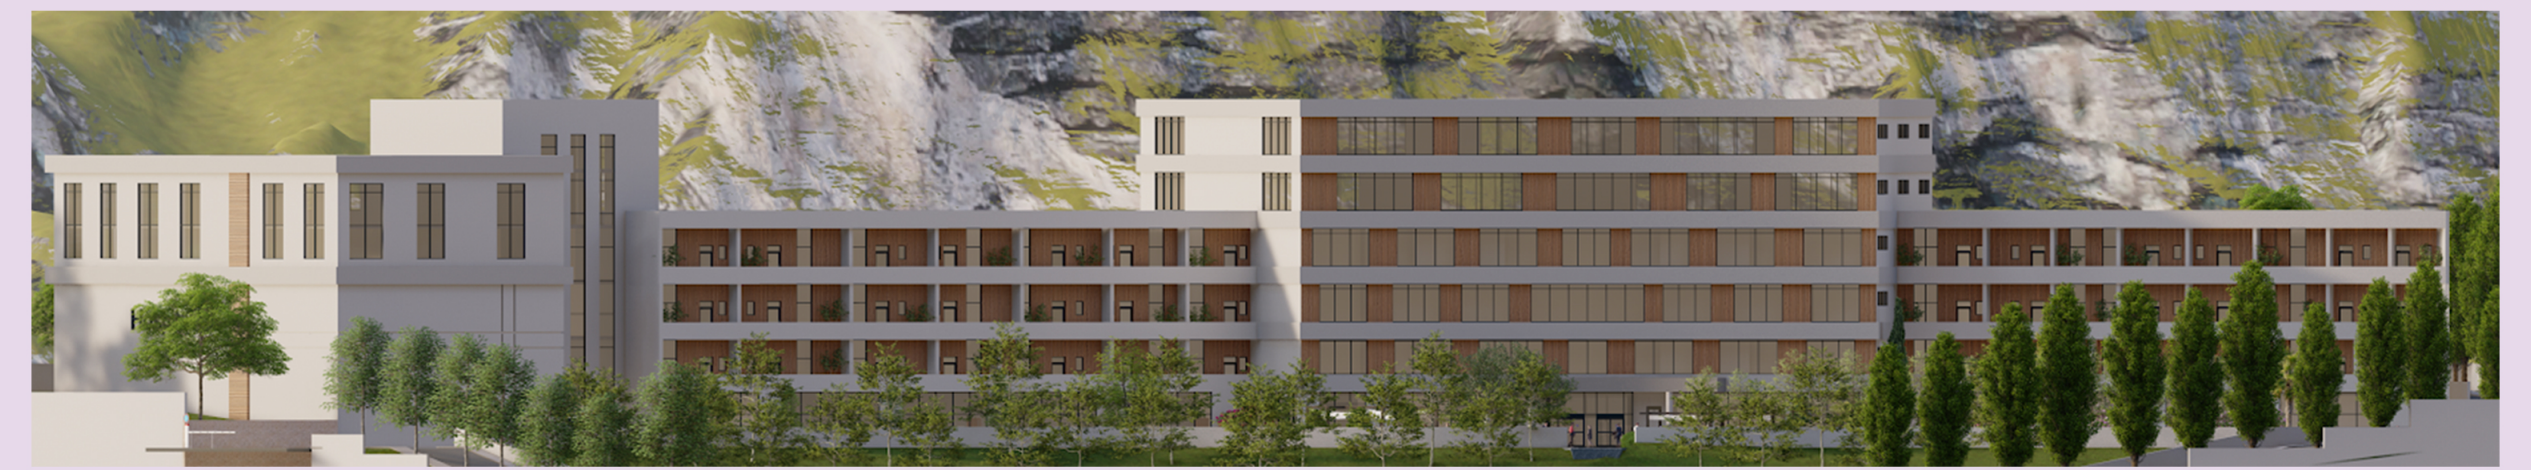

west elevation