JENIN CULTRUAL CENTER

AHMAD ABUALROB

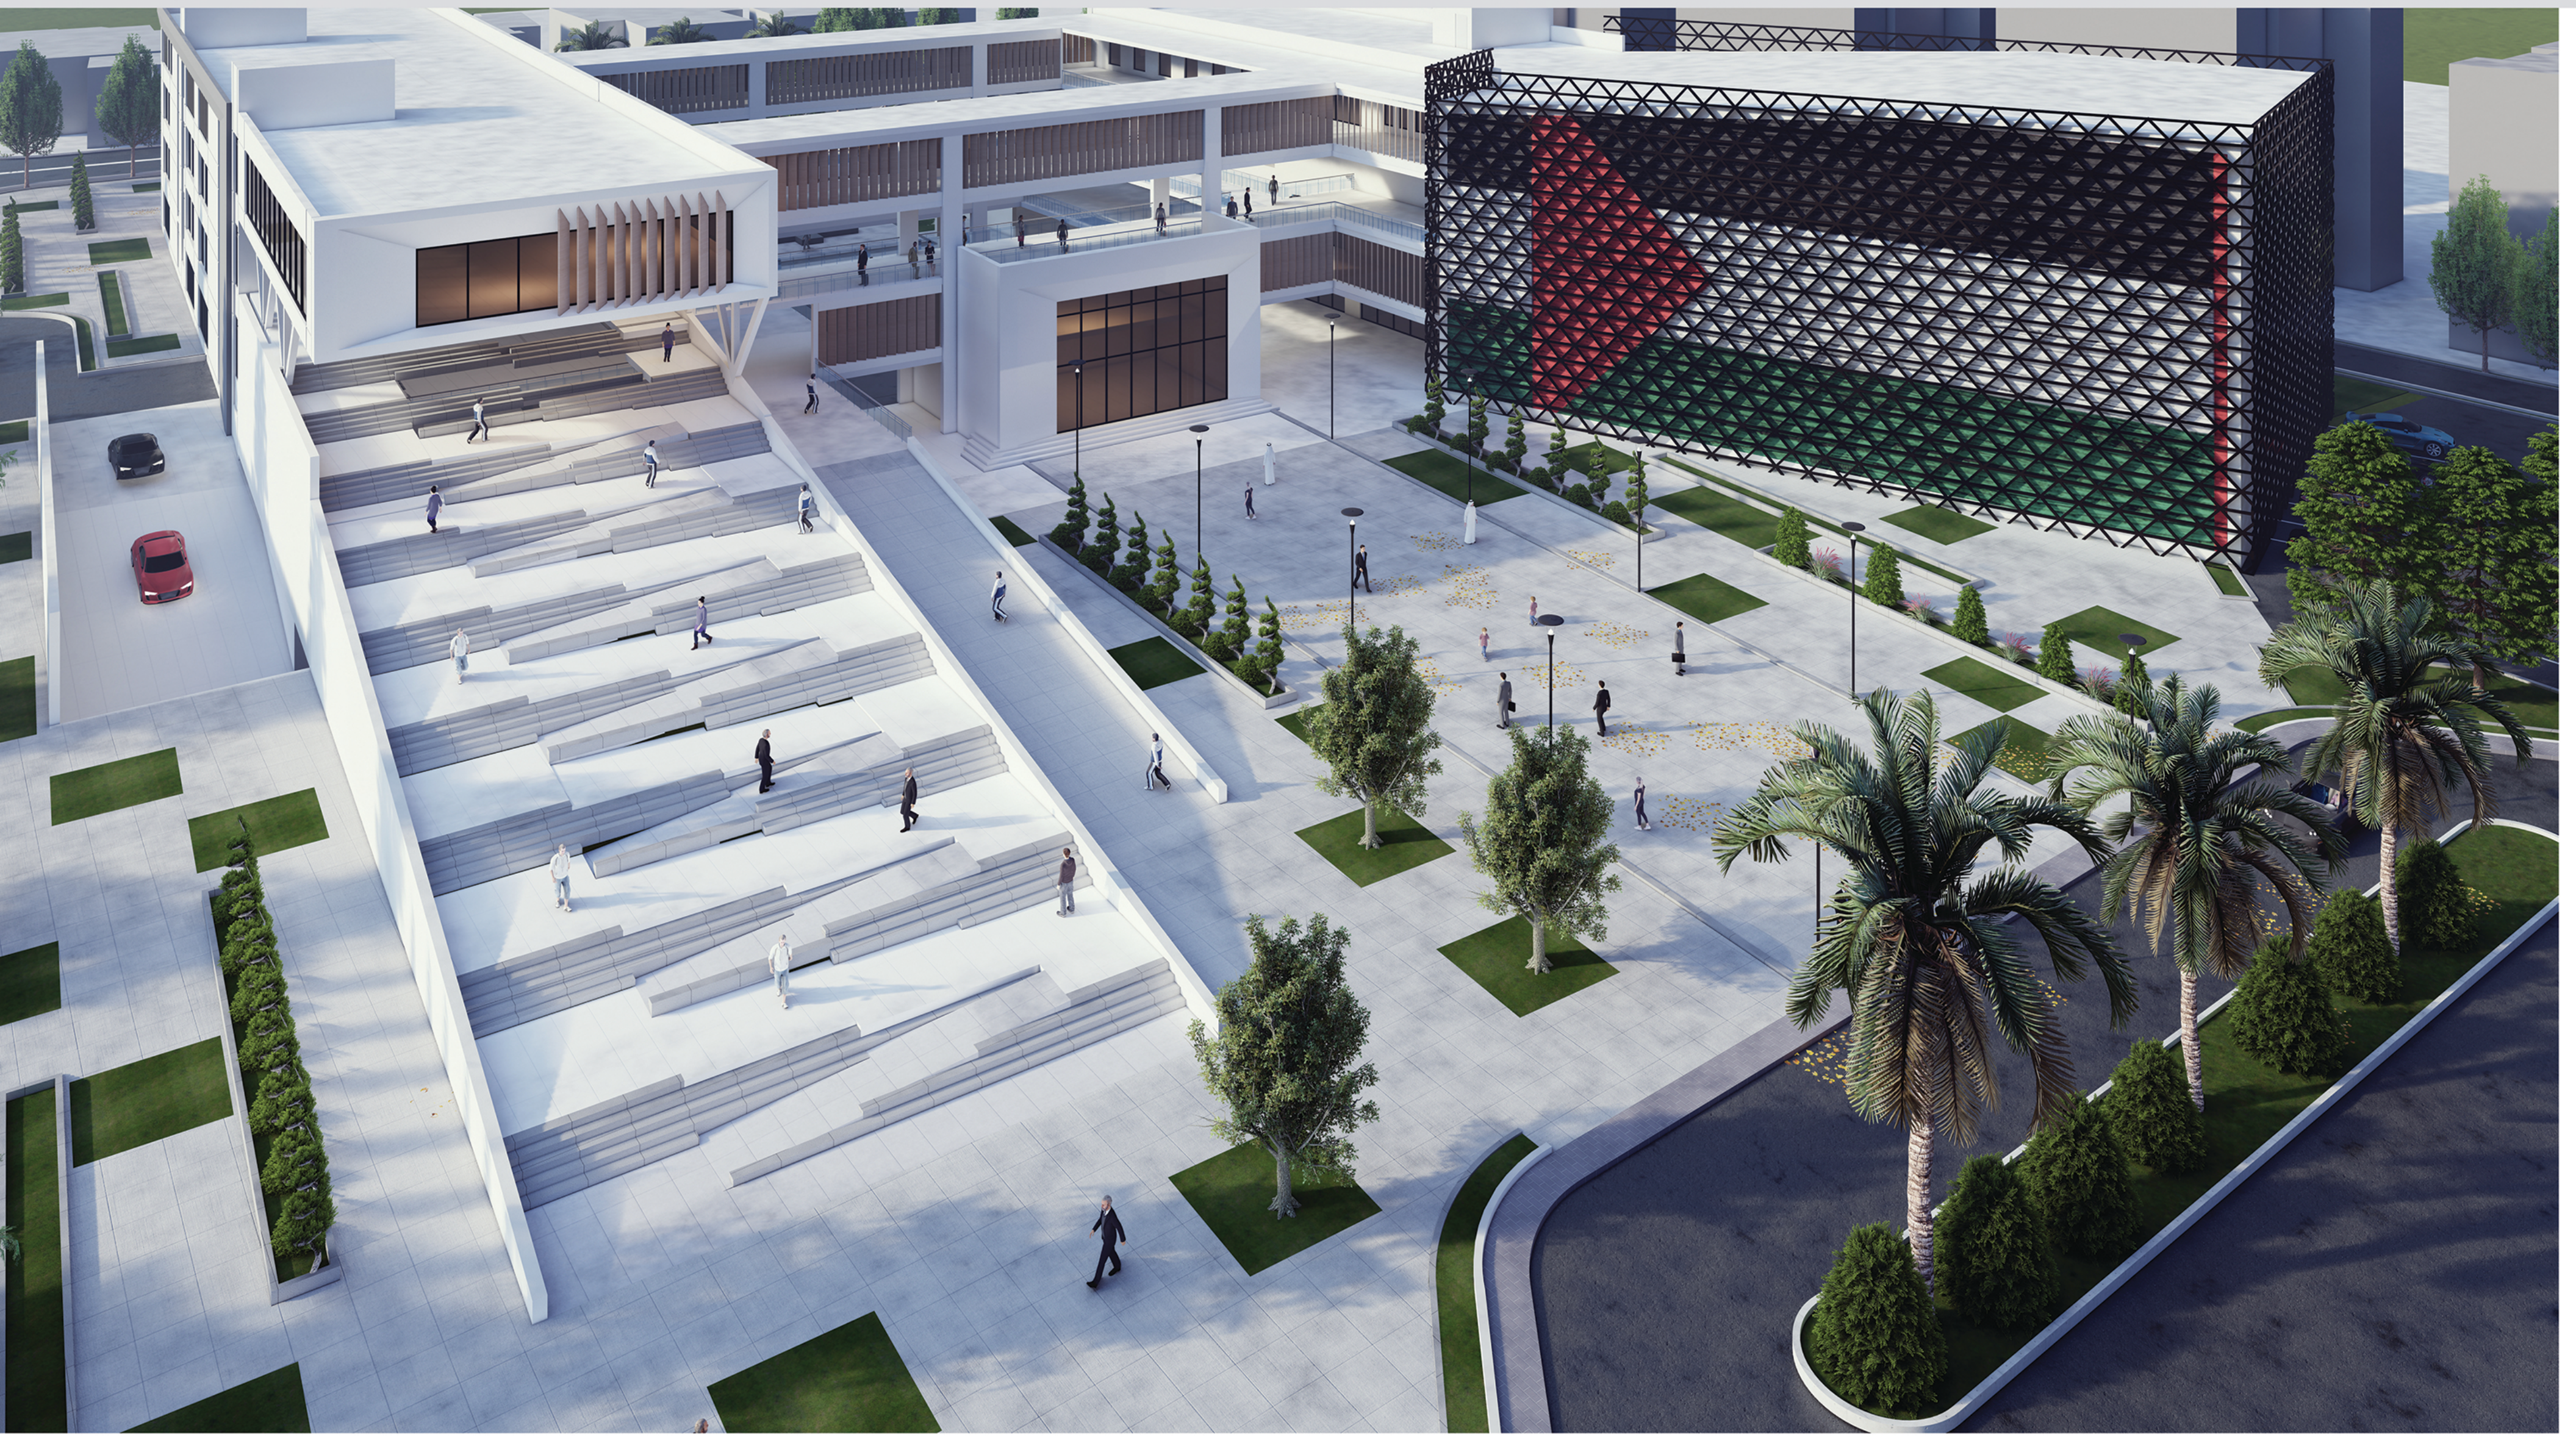

CONCEPT

The shape was divided so that it became a large entrance and spaces that included the activities of the people of Jenin camp, in contrast to the narrow building in the camp, so that people were taken out of the camp atmosphere and the harassment to which they were exposed to a social and interactive atmosphere. This was done by creating seating chairs and a special area for play and interaction. The project aims to All ages because it contains jobs for all groups

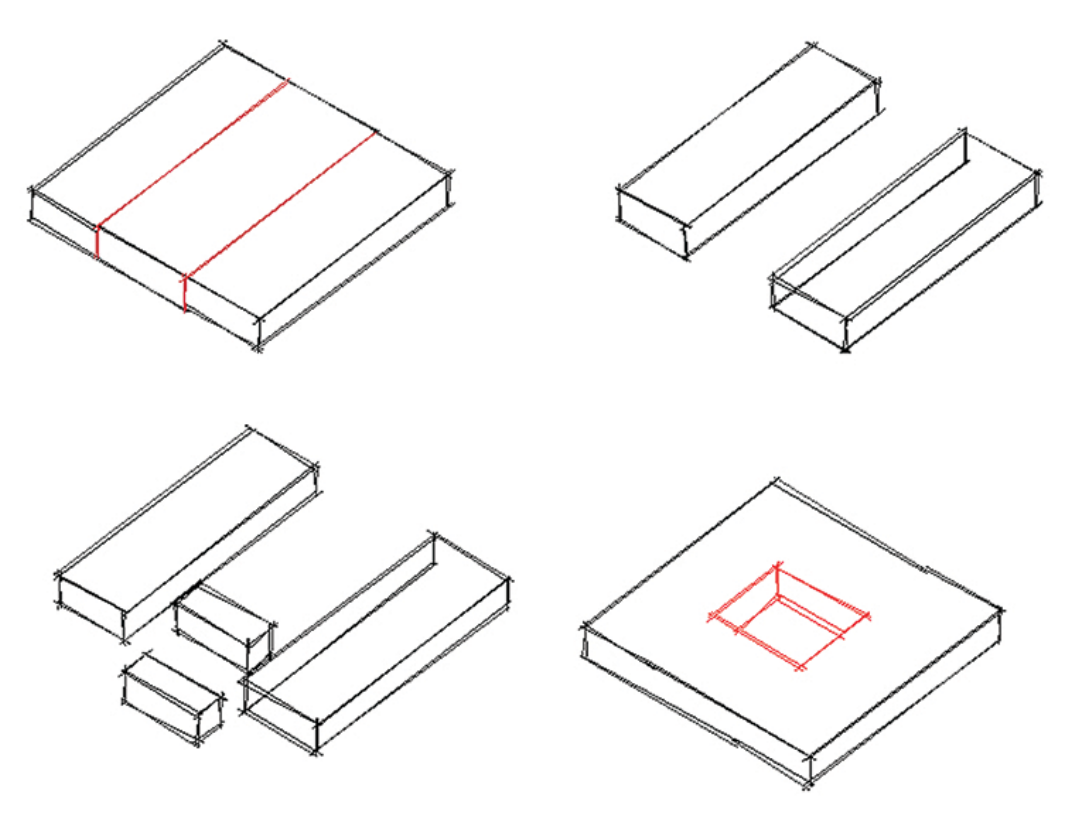

The Ramb was treated as an idea that indicates the adherence and rootedness of the people of Jenin, and the shape emerging from the ground continuously gives a feeling of strength and flow. The Ramb is intended for people with needs, in addition to something similar to an amphitheater for public events.

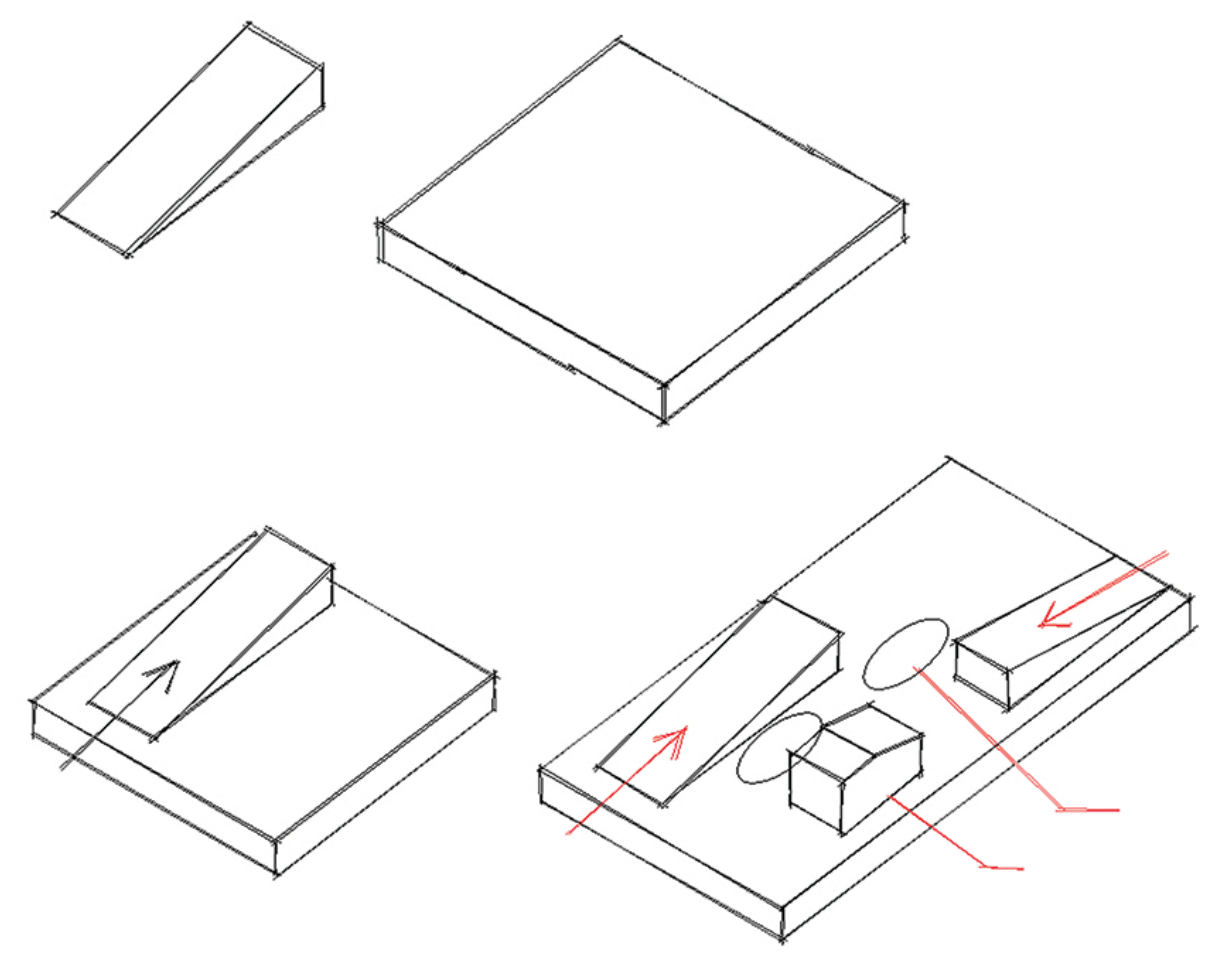

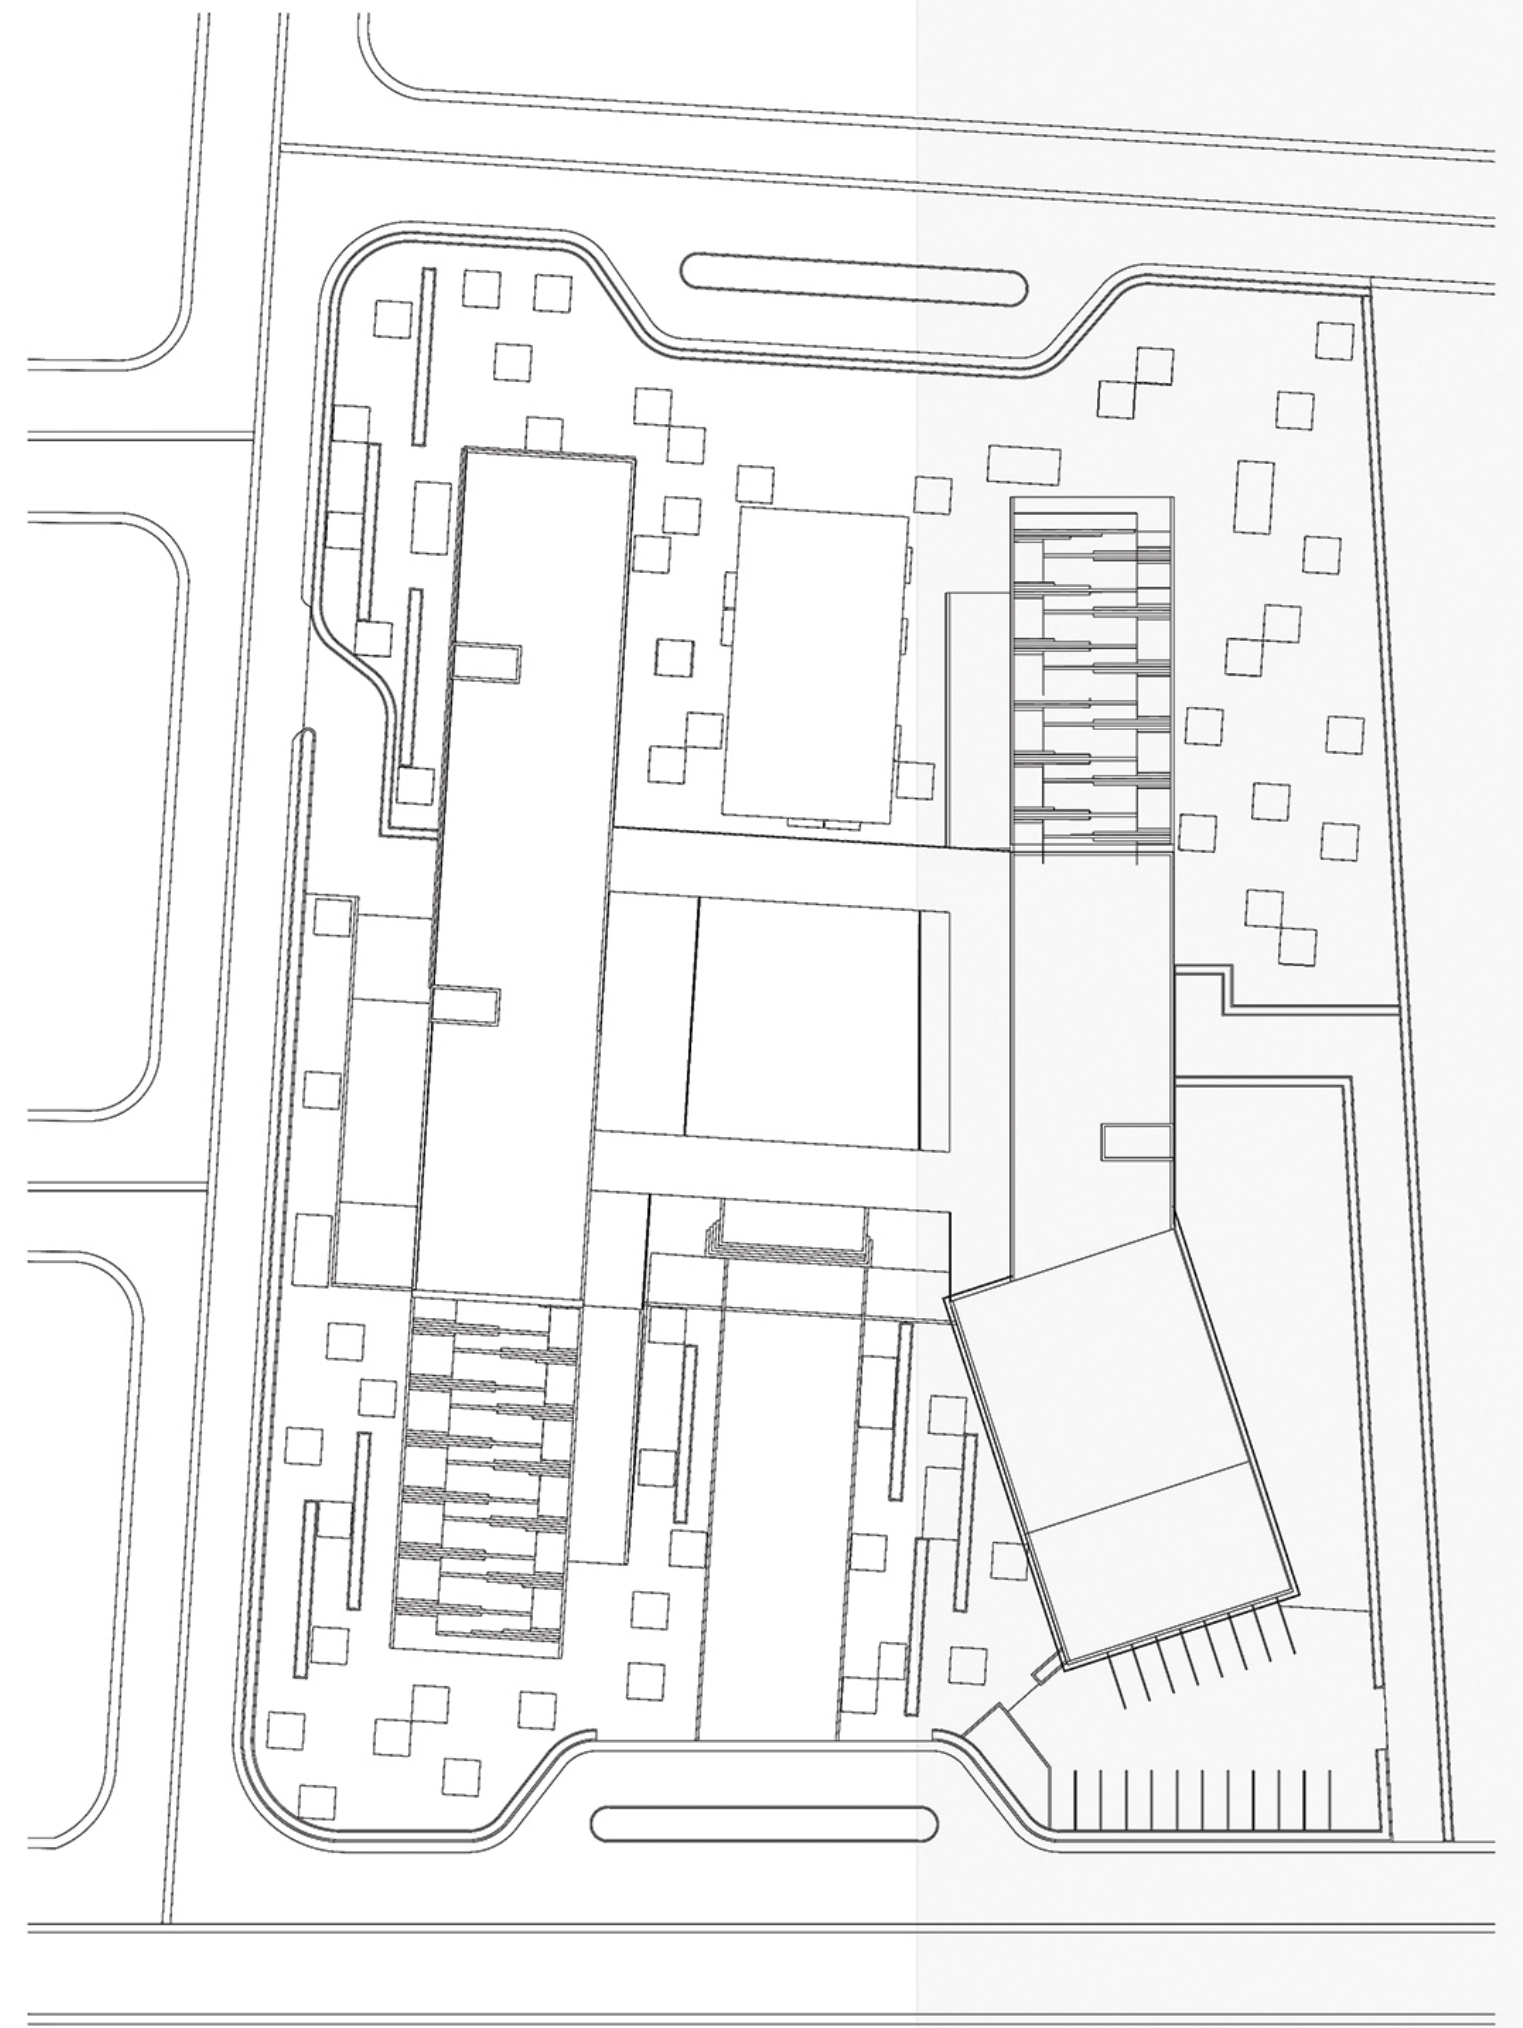

SITE PLAN

SCALE 1:400

PLANS

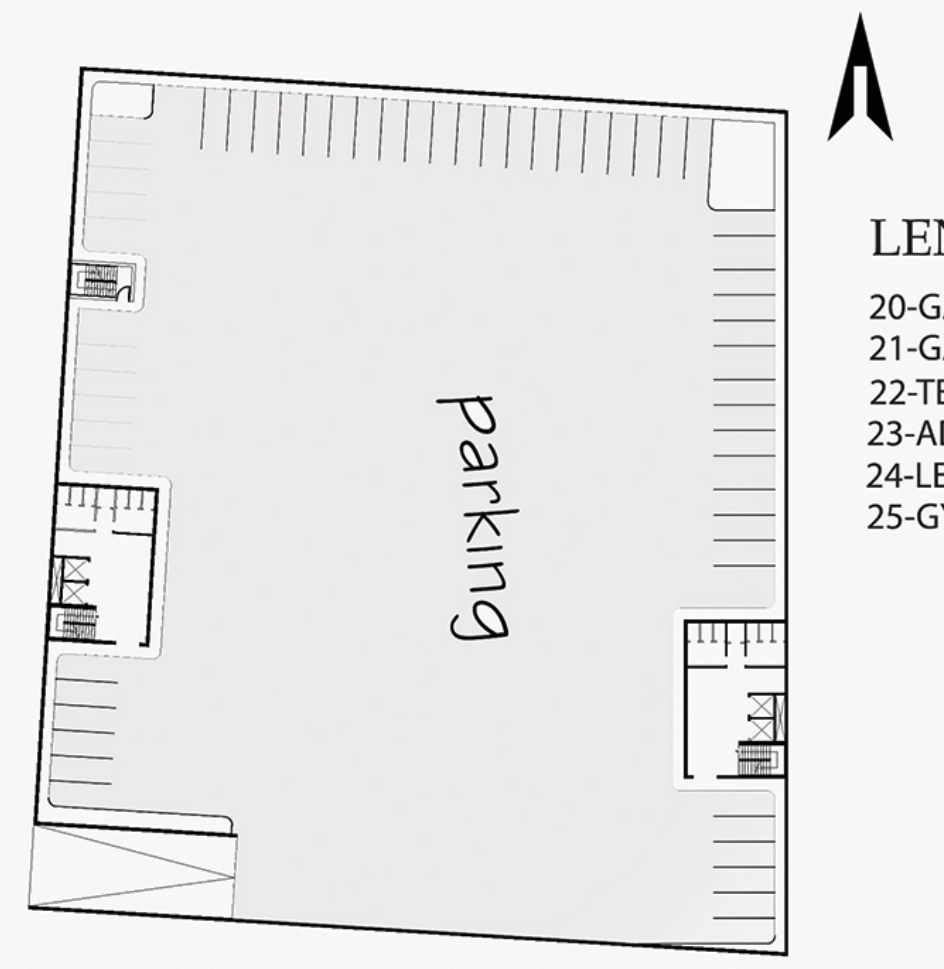

BACEMENT FLOOR

SCALE 1:400

LENGED

20-GAMING ROOM
21-GALLARY
22-TENEES HALL
23-ADMINSTRATION
24-LECTURE ROOM
25-GYM

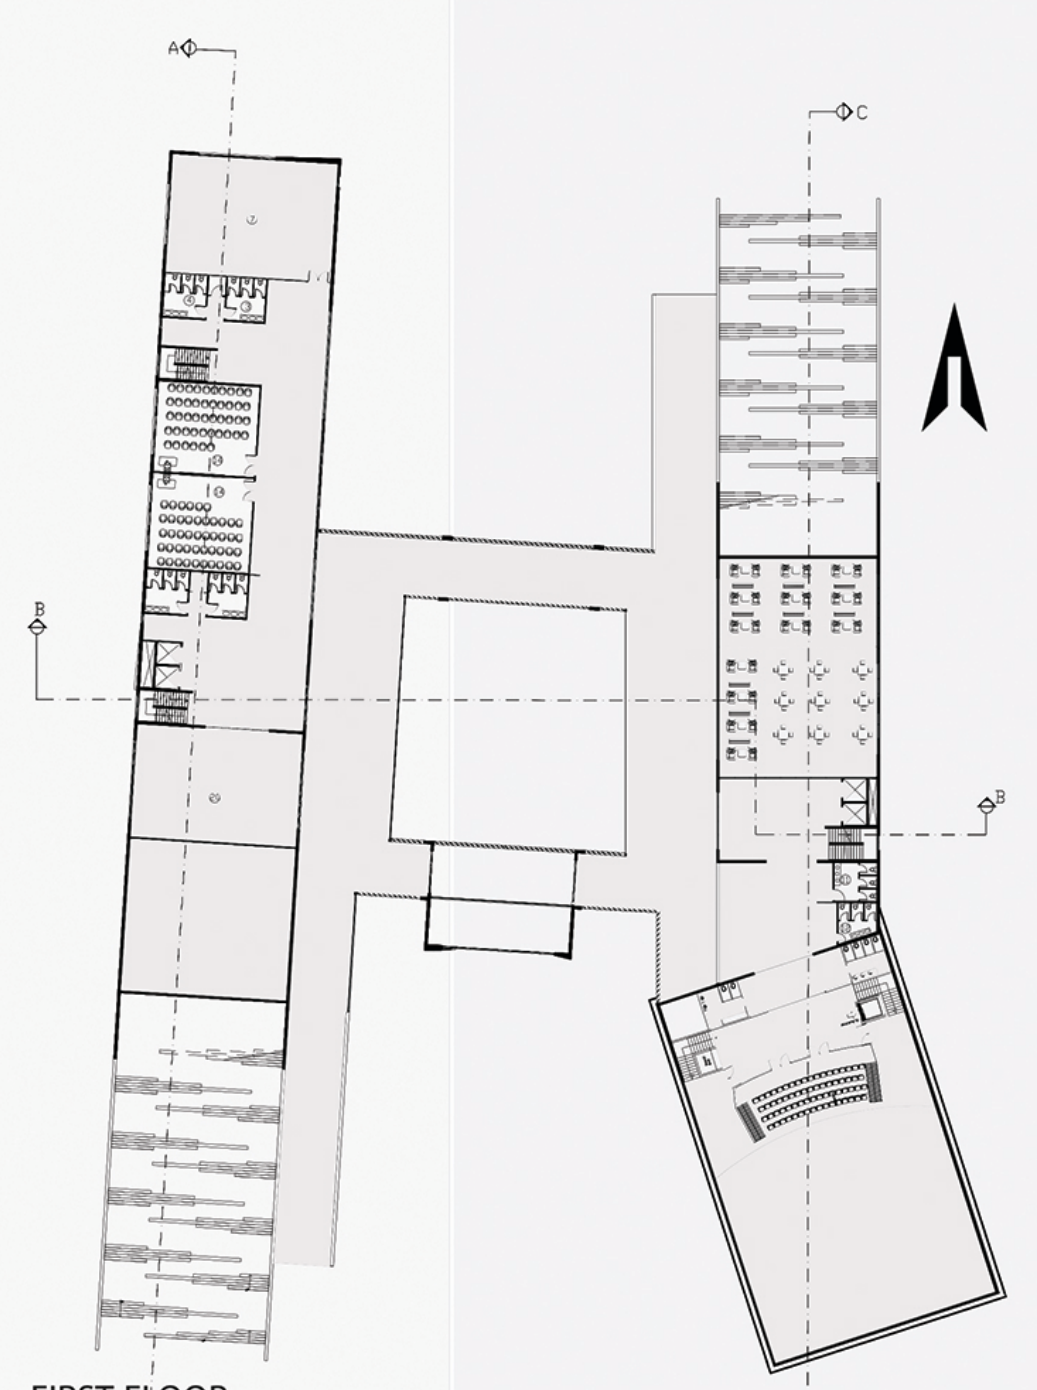

FIRST FLOOR

SCALE 1:400

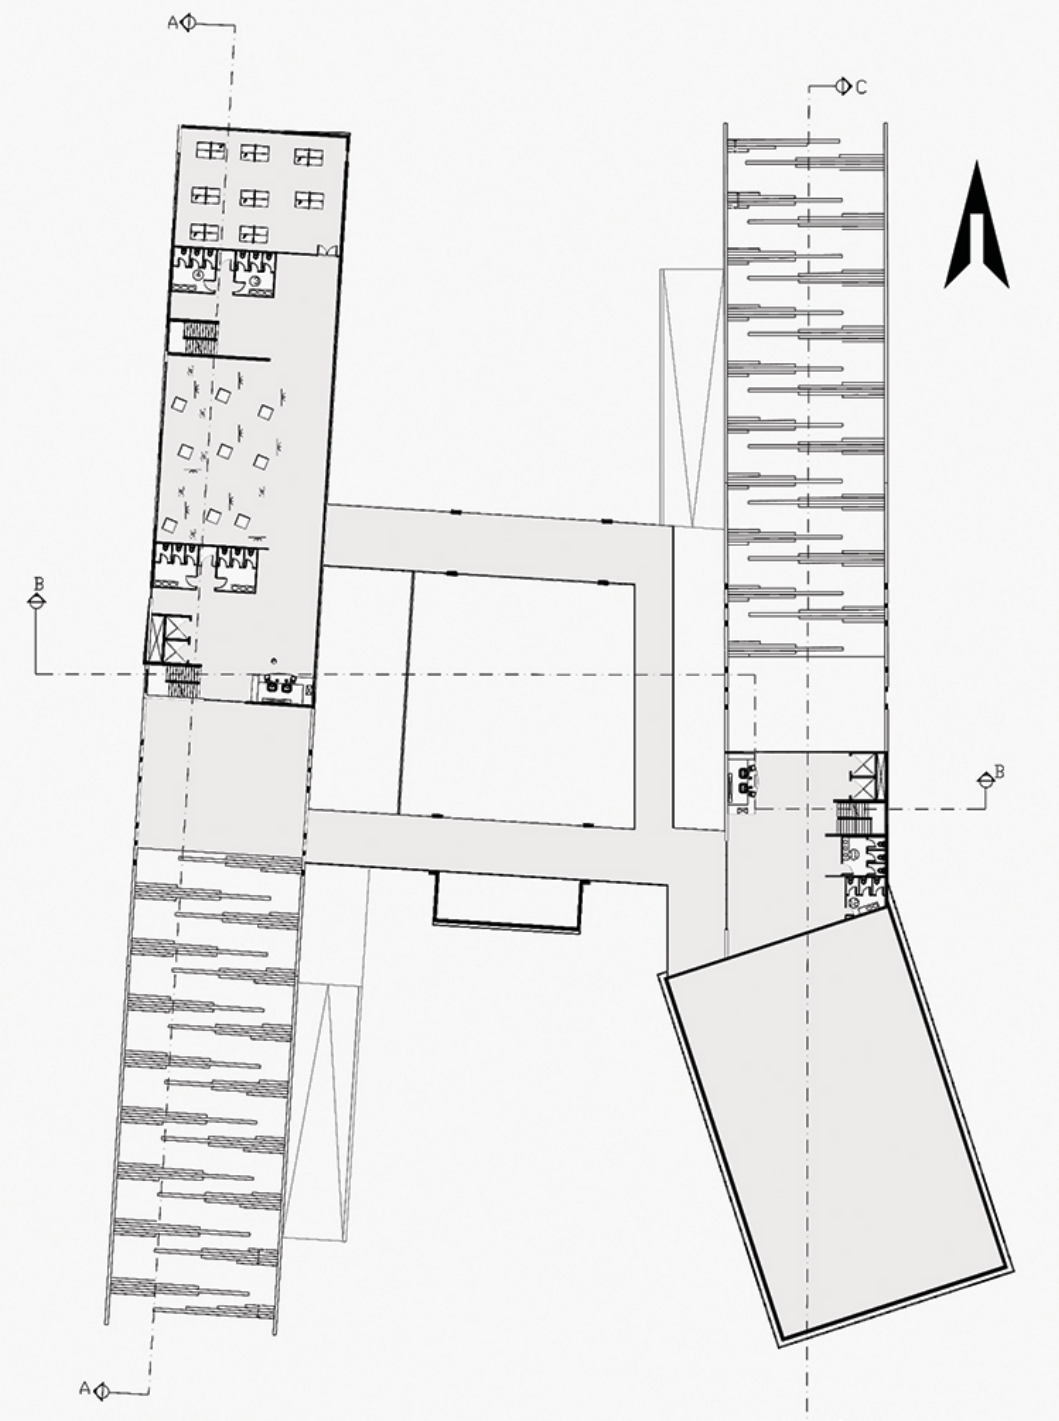

SECOUND FLOOR

SCALE 1:400

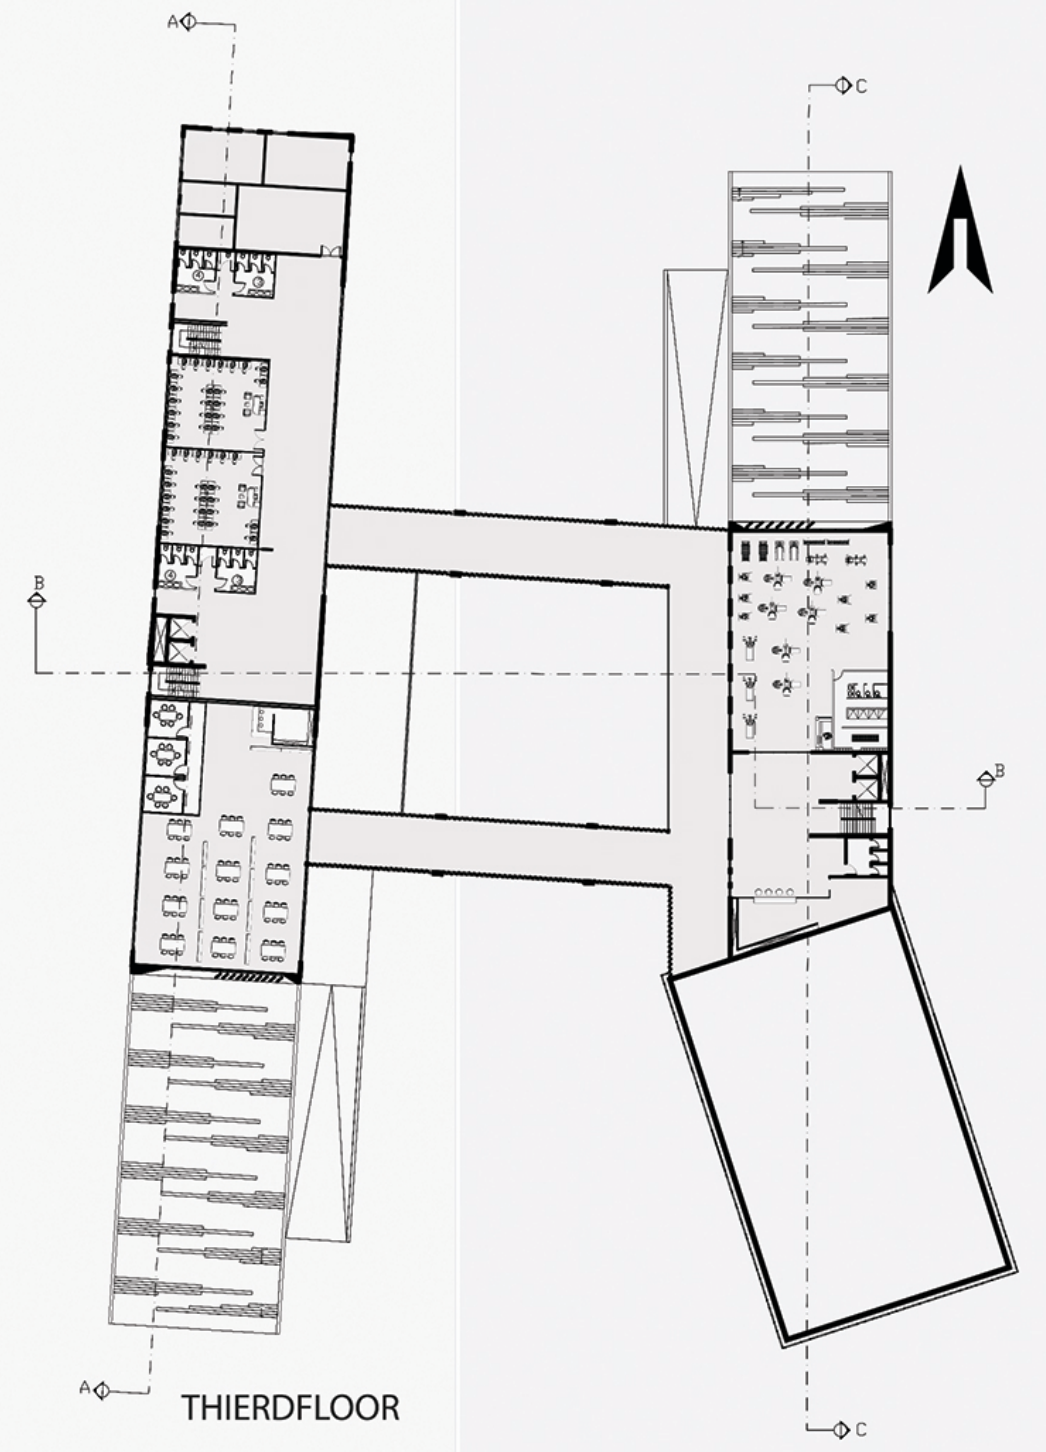

THIERDFLOOR

SCALE 1:400

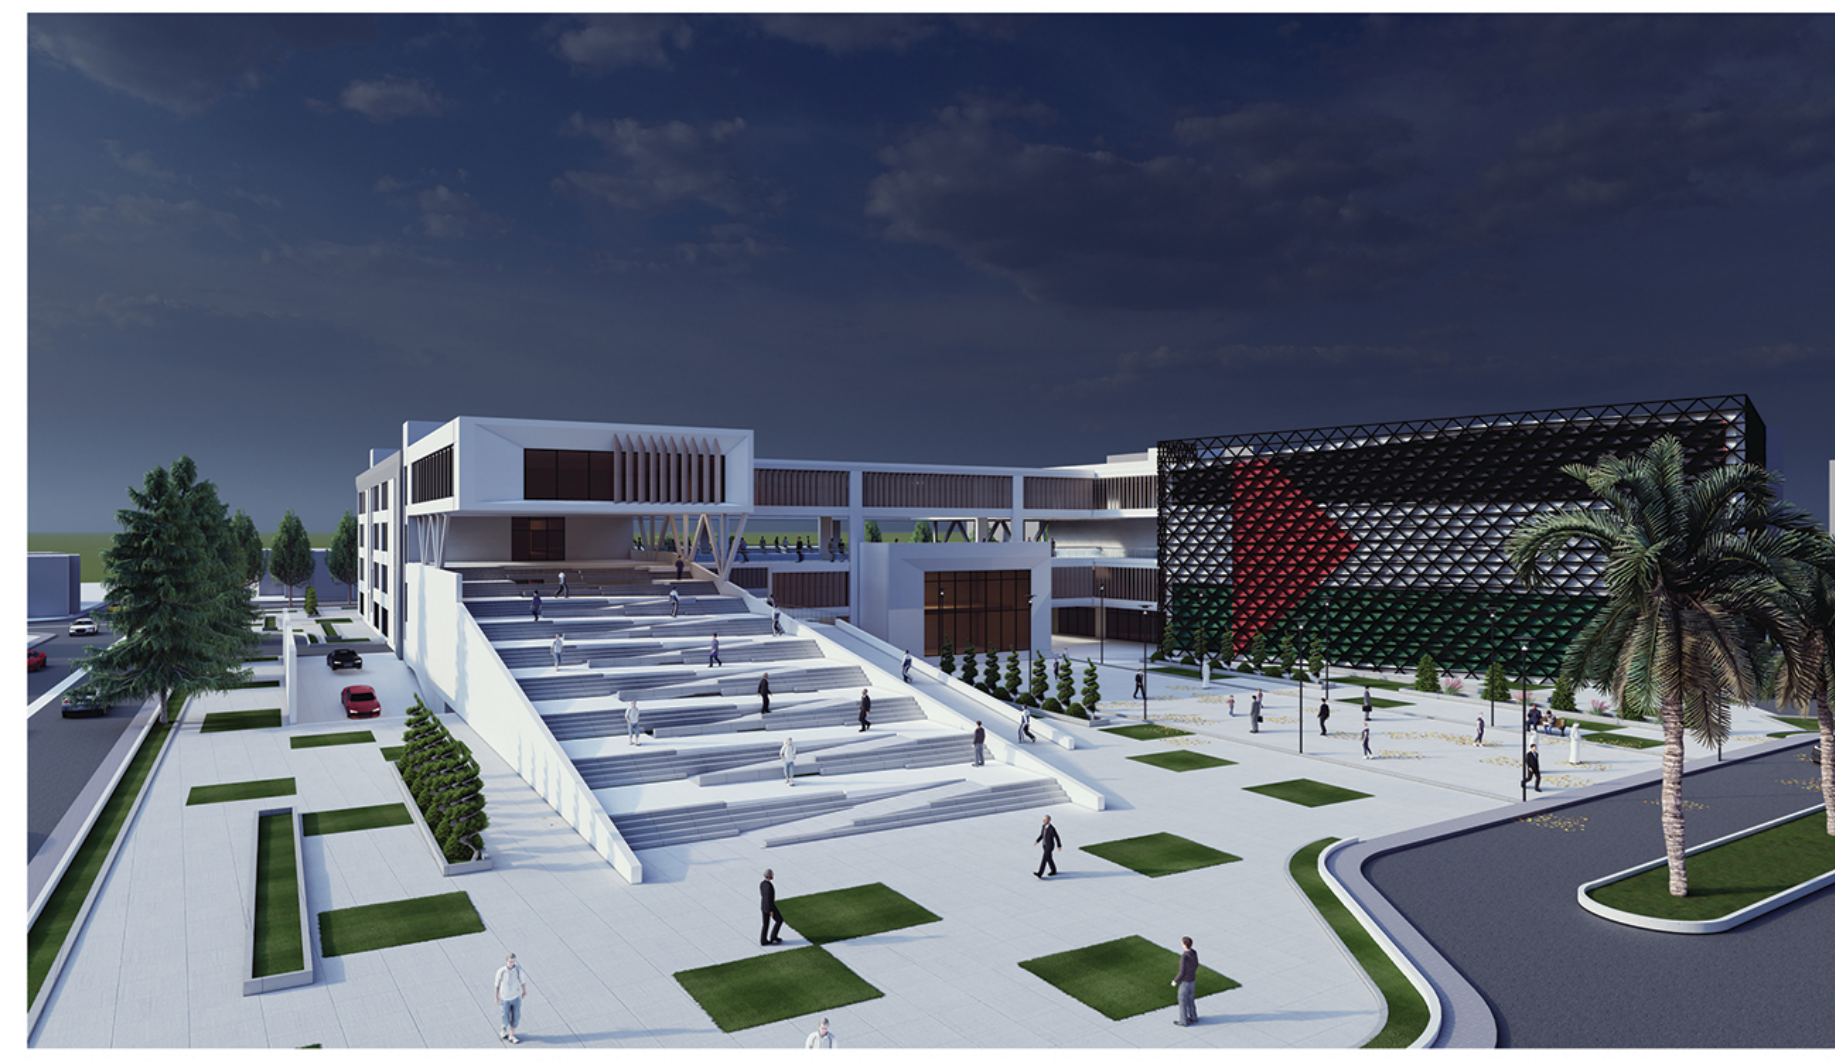

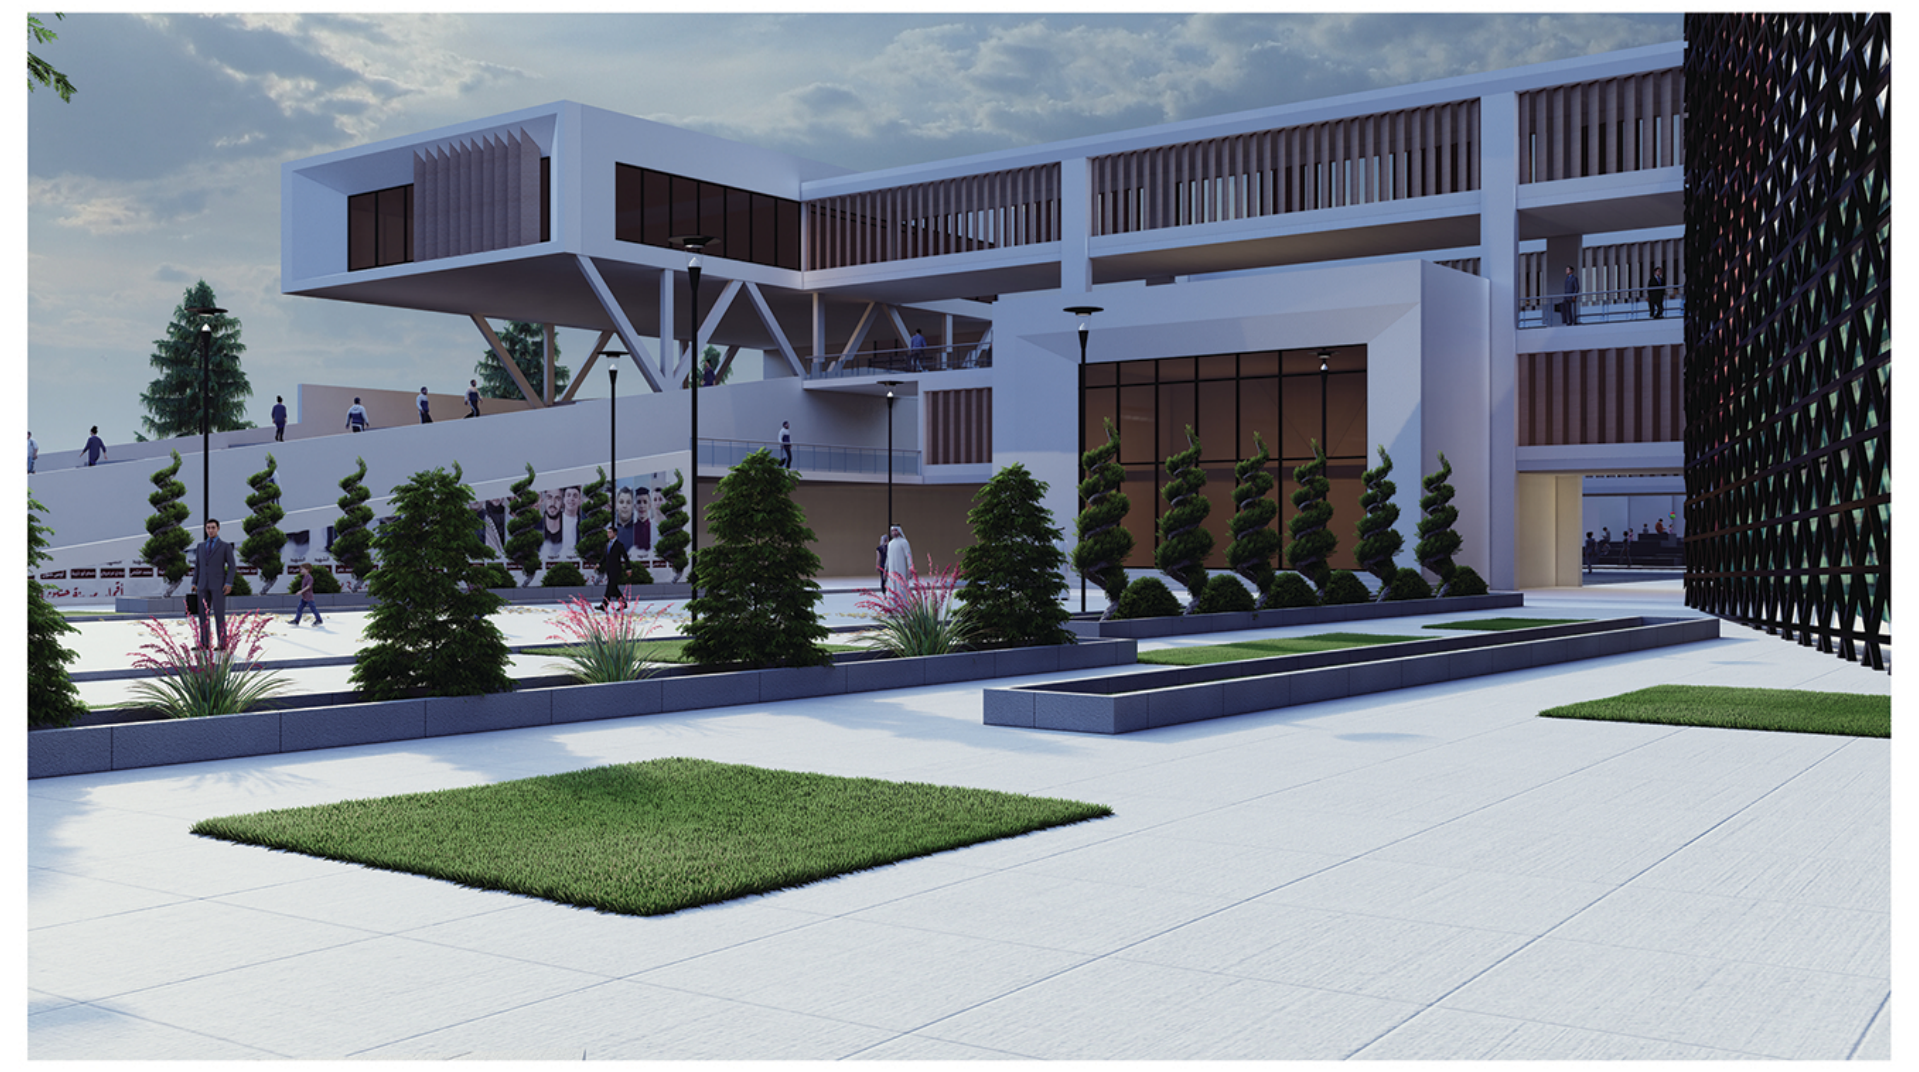

SITE PROJECT

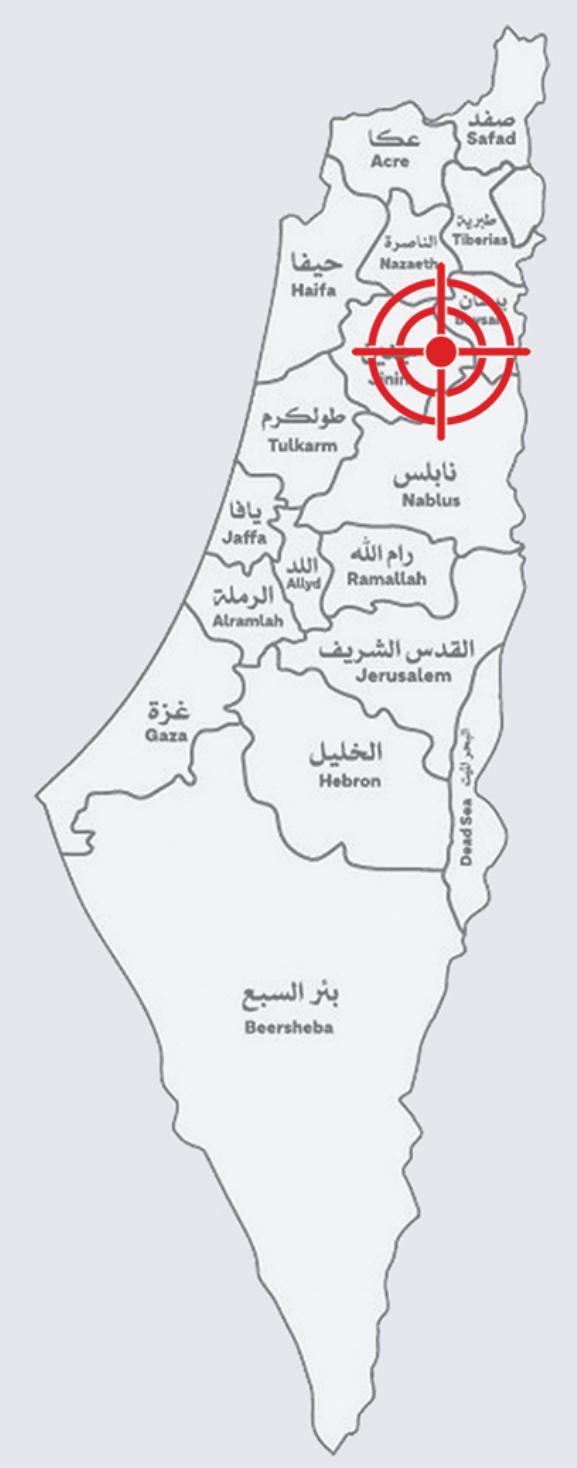
Acre
Safad
Haifa
Nazareth
Tiberias
Tulkarm
Nablus
Jaffa
Allyd
Ramallah
Alramlah
Jerusalem
Gaza
Hebron
Dead Sea
Beersheba

The project is located in northern Palestine, in the city of Jenin, specifically near the Jenin refugee camp

قضاء الناصرة
قضاء حيفا
قضاء بيسان
قضاء طولكرم
قضاء نابلس

The land is located 900 meters west of Jenin city center, on a main road near the entrance to Jenin camp on the northern side. The site is surrounded by several hospitals, including the government hospital and Al-Amal Hospital, several schools, and government buildings, in addition to residential and commercial buildings, and mosques. The project's land area is 17,500 square meters. The building area on the land is 12,000 square meters

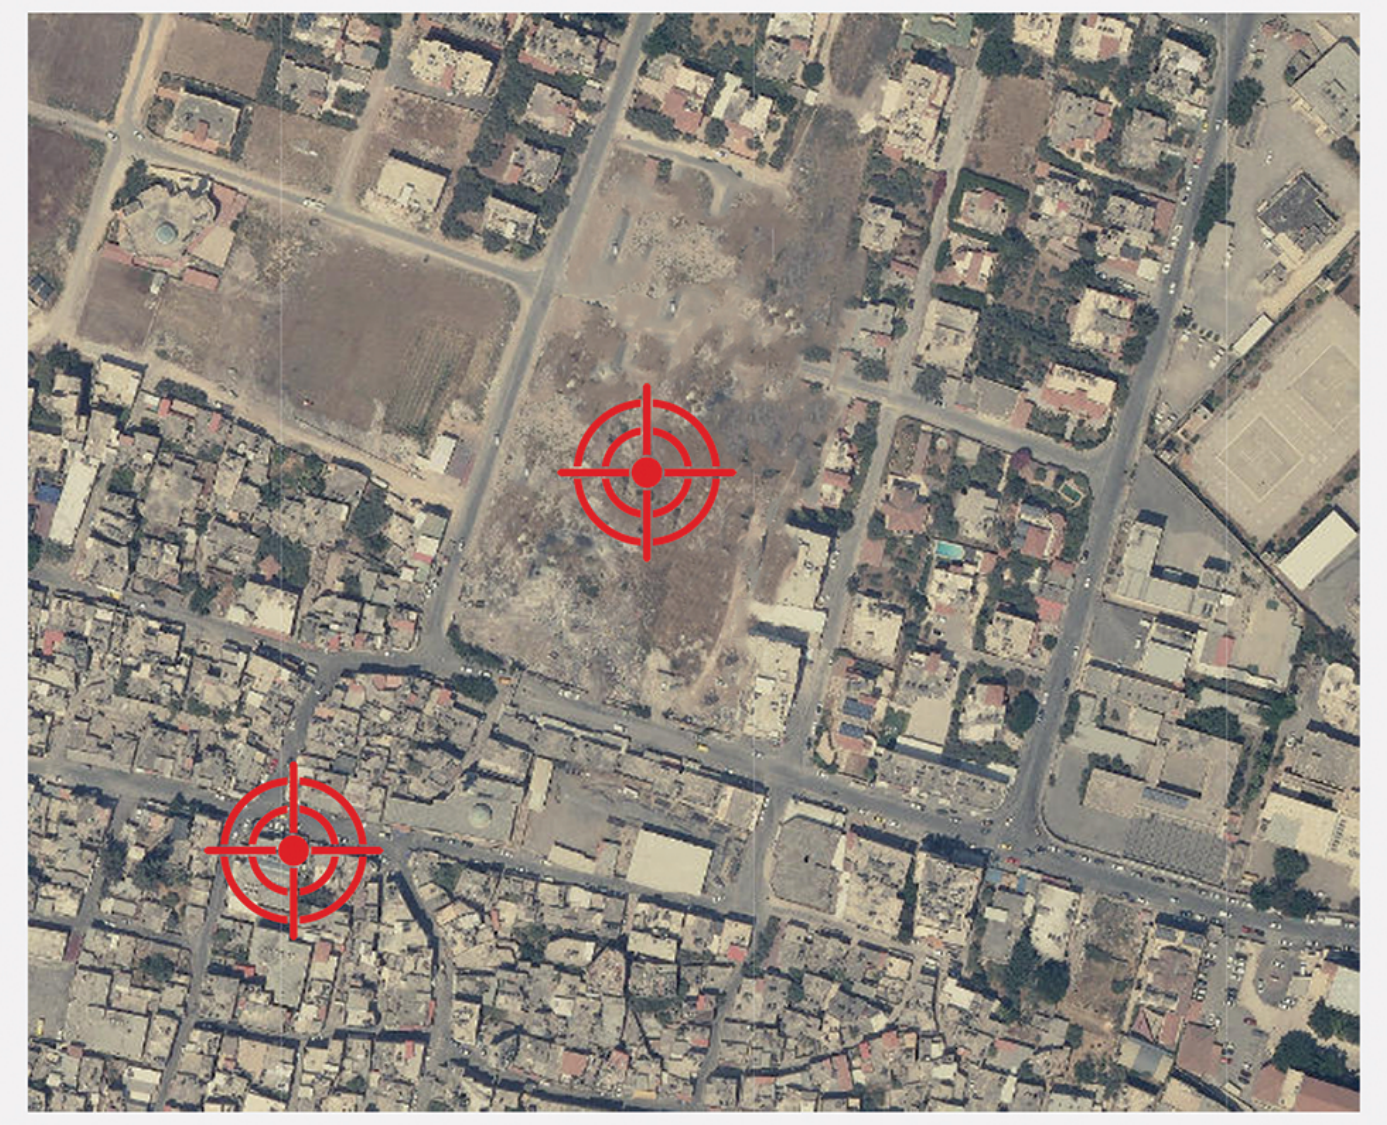

Site Analysis

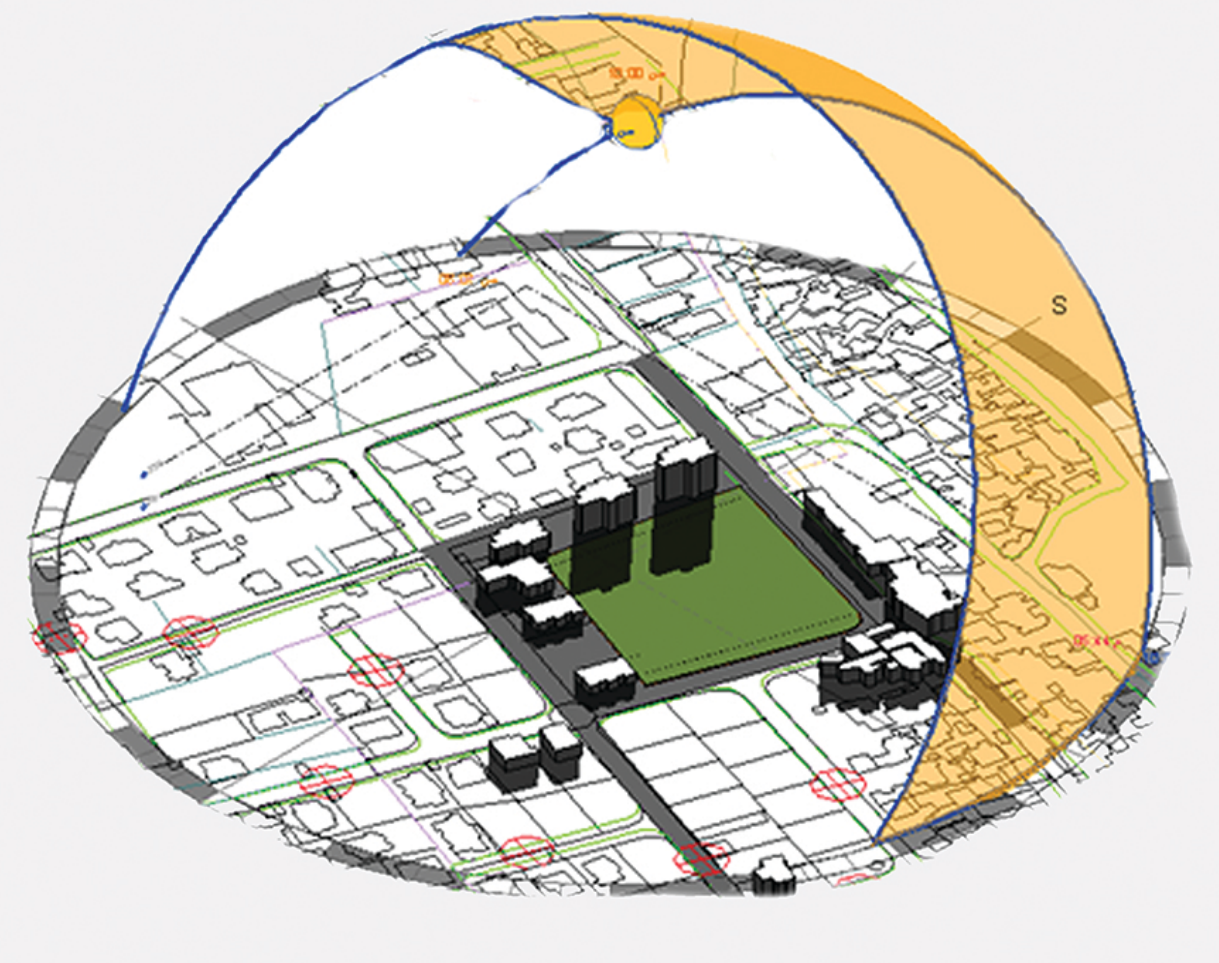

MASTER PLAN SCALE 1:200

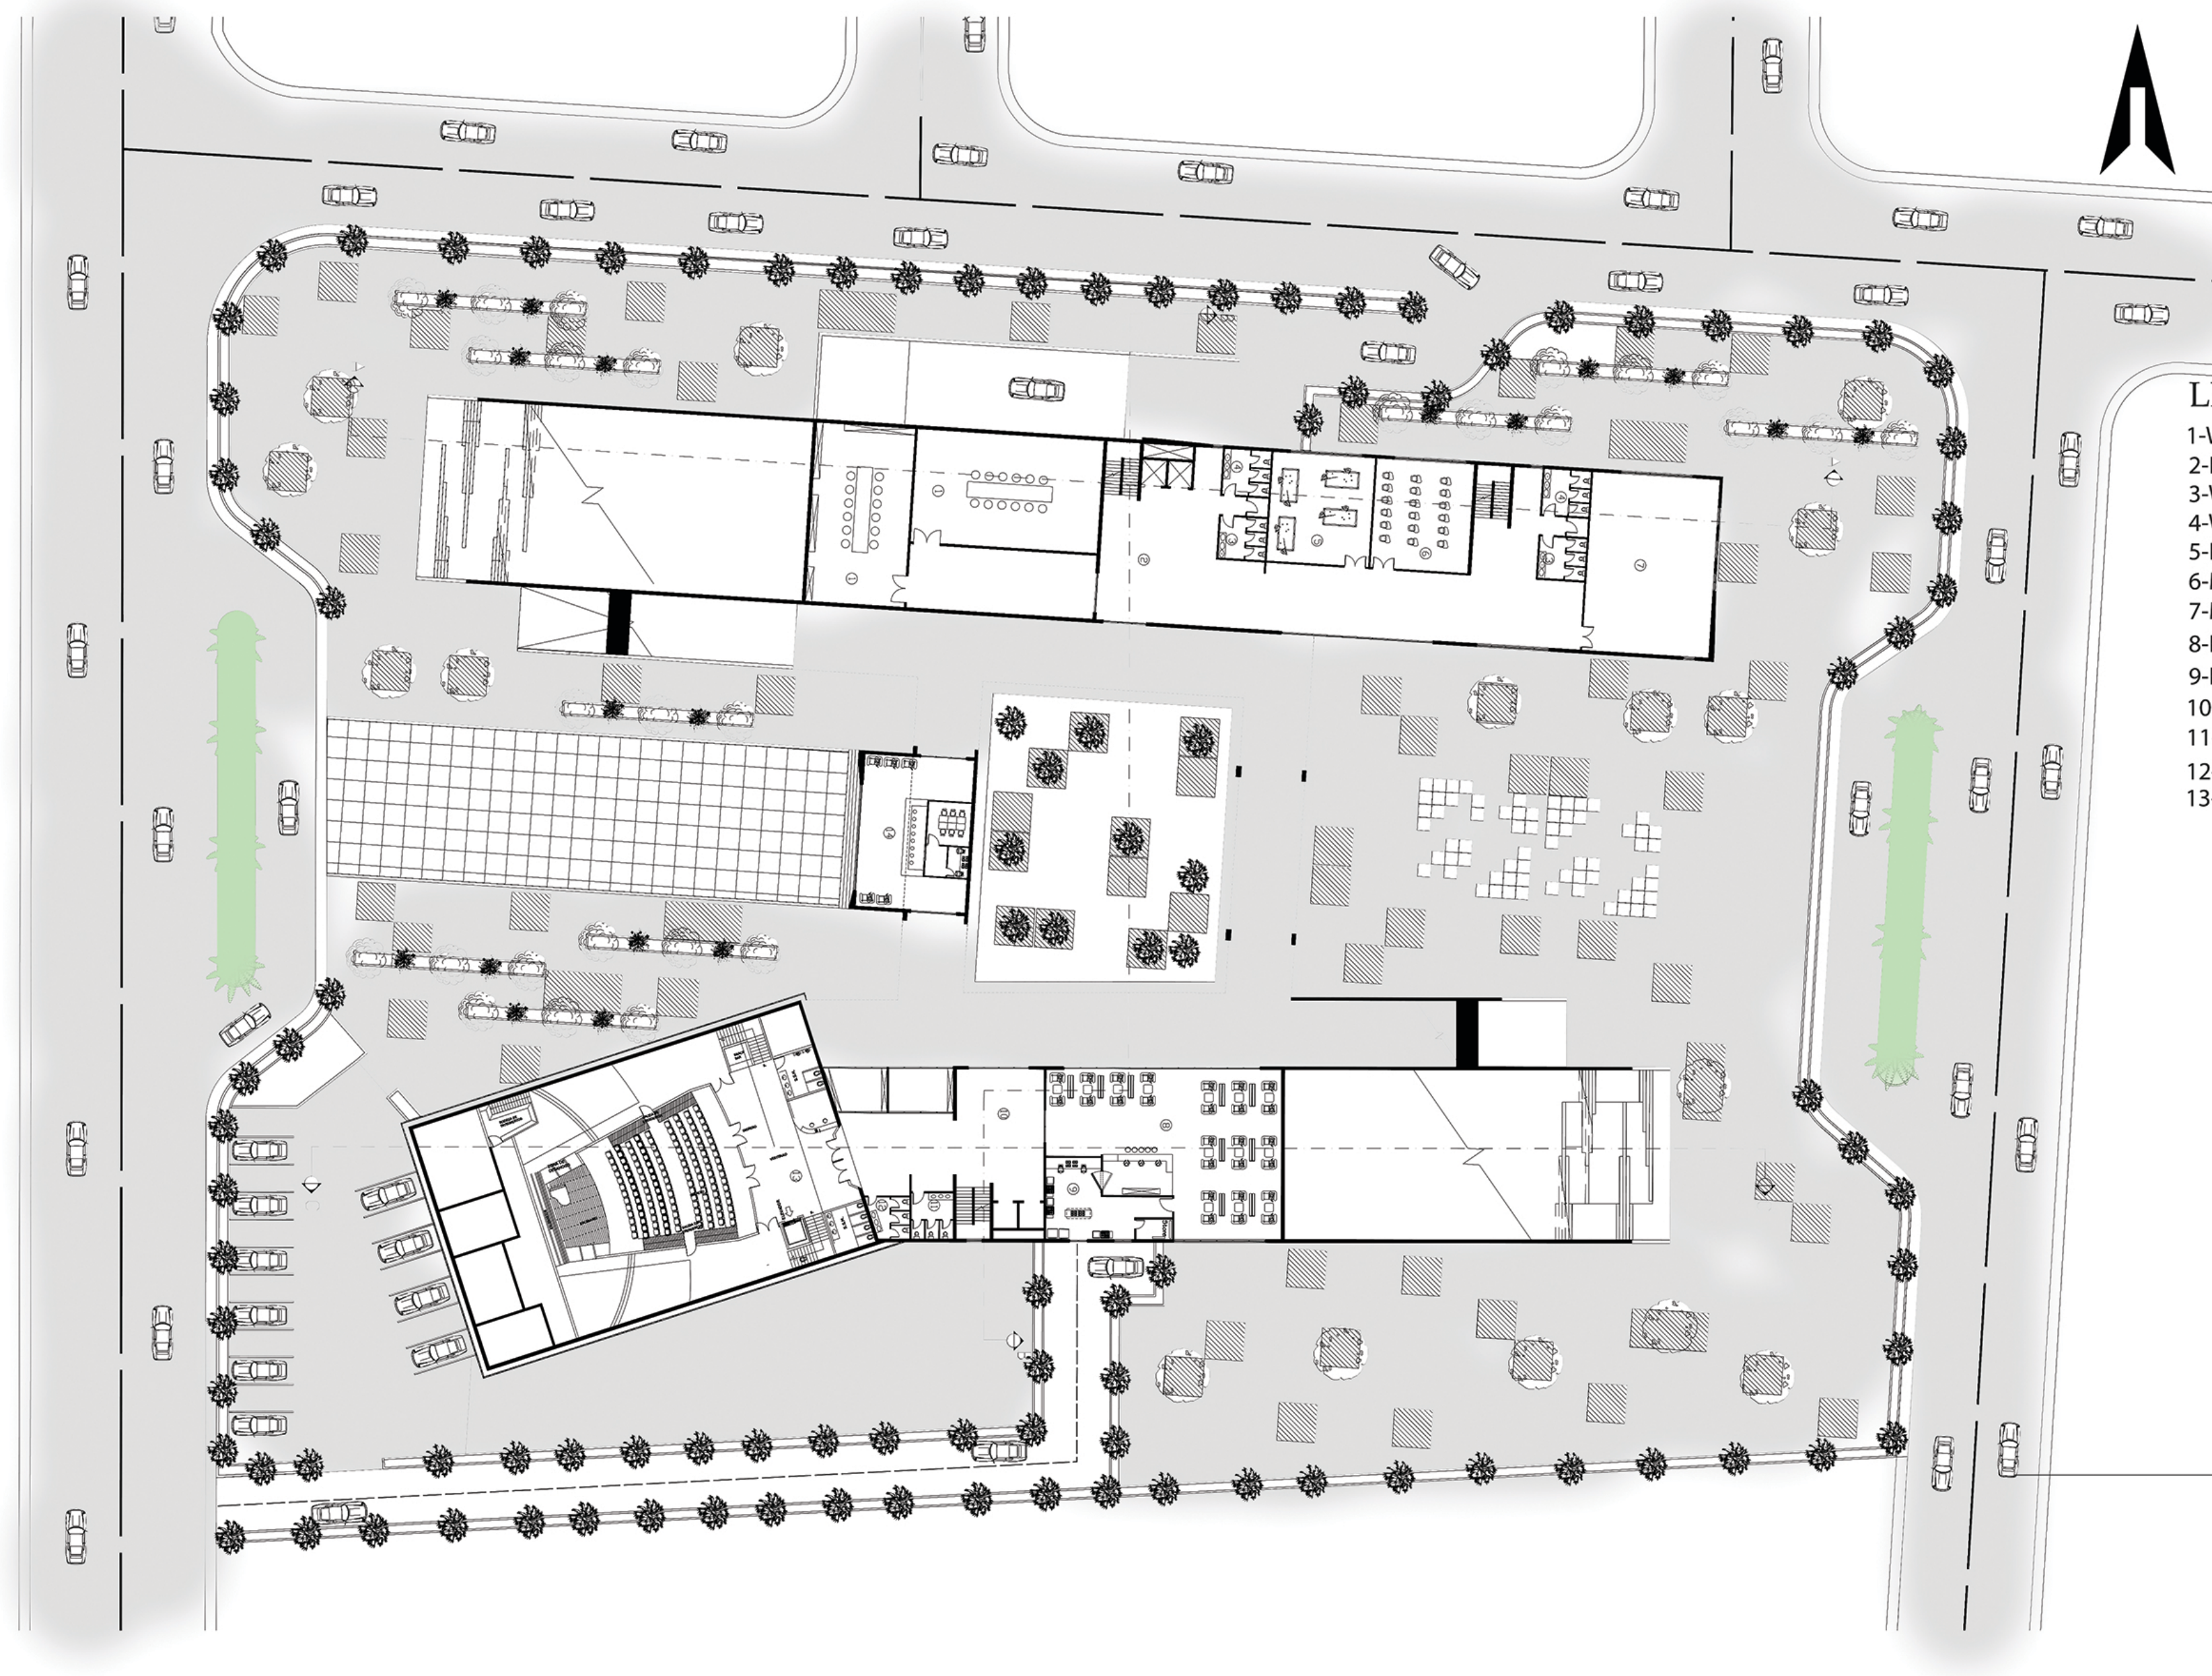

LENGED

1-WOORKSHOOP
2-RECEPTION HALL
3-W.C WOMAN
4-W.C MAN
5-BILLIARDO HALL
6-MUSIC ROOM
7-MULTIPERPOSE
8-RESTAURANT
9-KITCHEN
10-HALL RECEPTION
11-W.C WOMAN
12-W.C MAN
13-THEATER

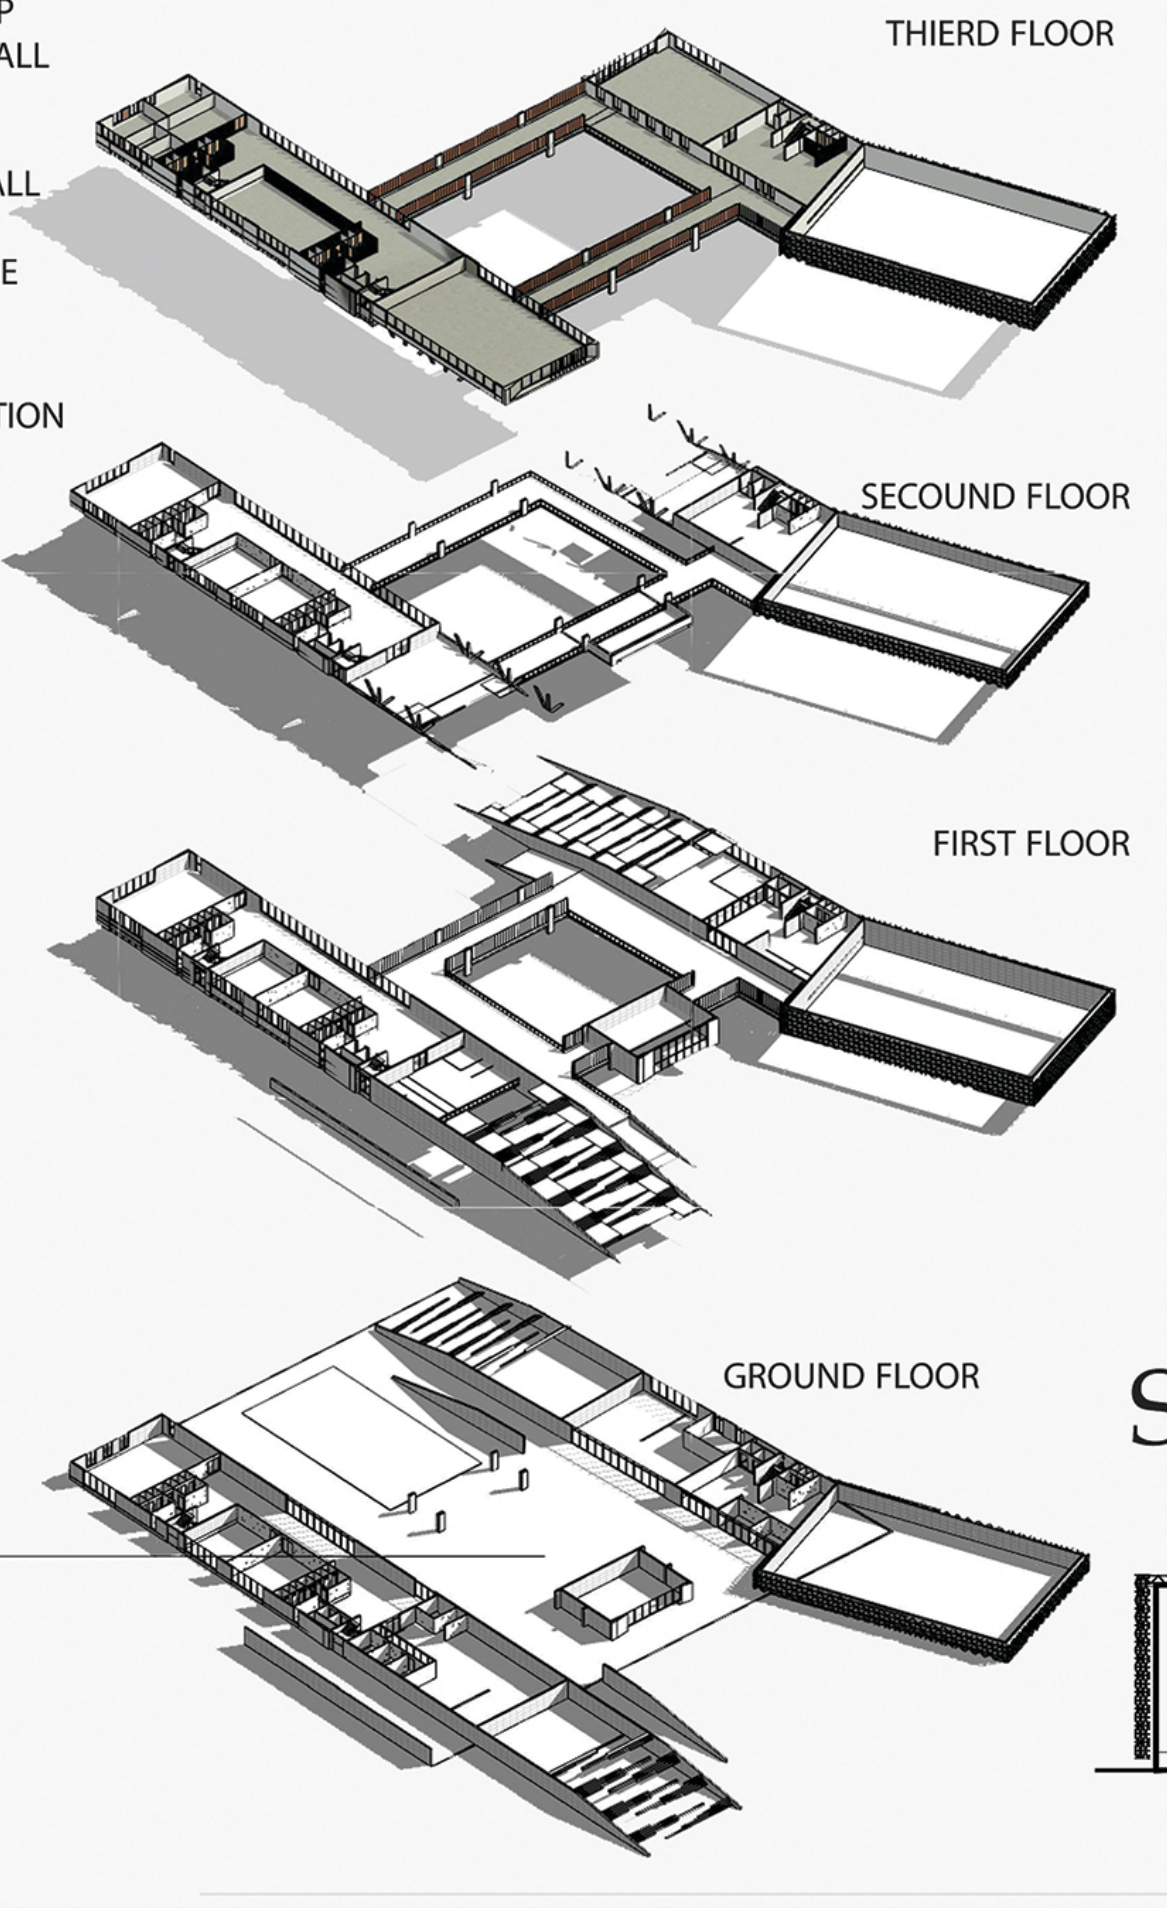
THIERD FLOOR
SECOUND FLOOR
FIRST FLOOR
GROUND FLOOR

ELEVATION

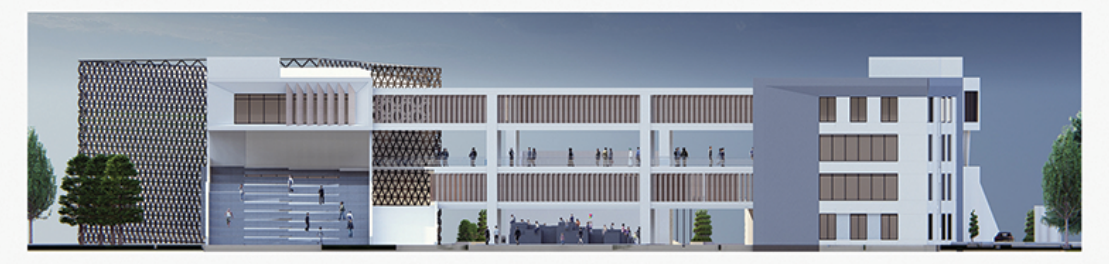

NOUTH ELEVTION

SCALE 1:400

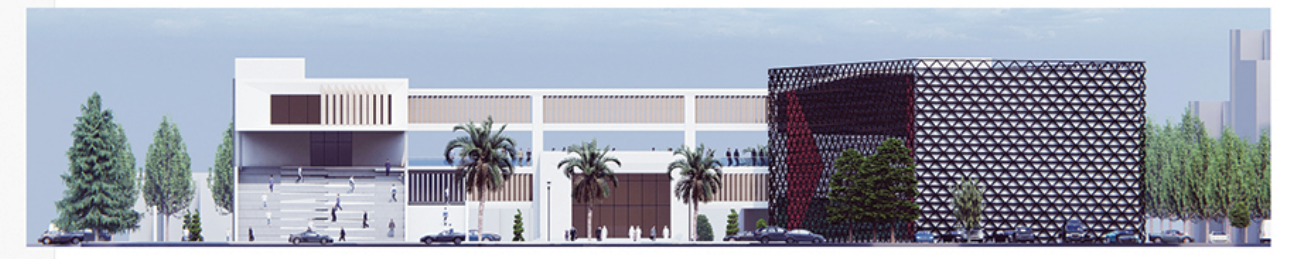

SOUTH ELEVTION

SCALE 1:400

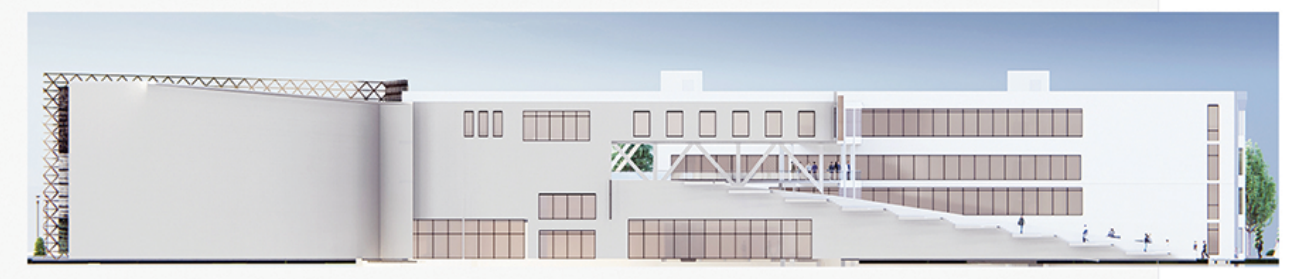

EAST ELEVTION

SCALE 1:400

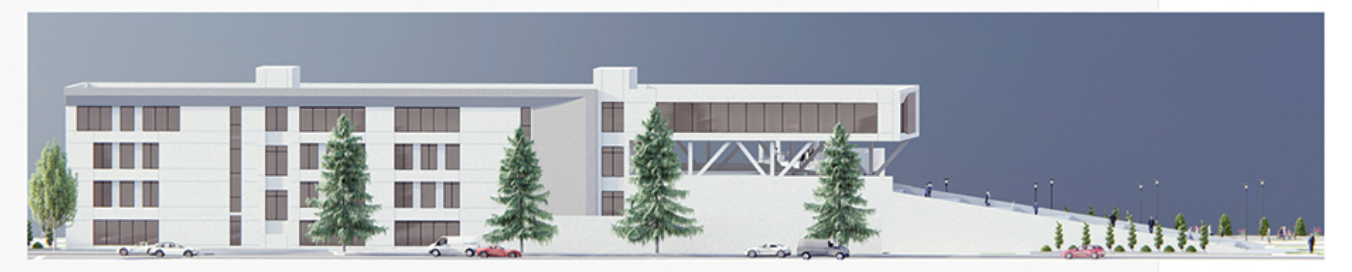

WEAST ELEVTION

SCALE 1:400

SECTIONS

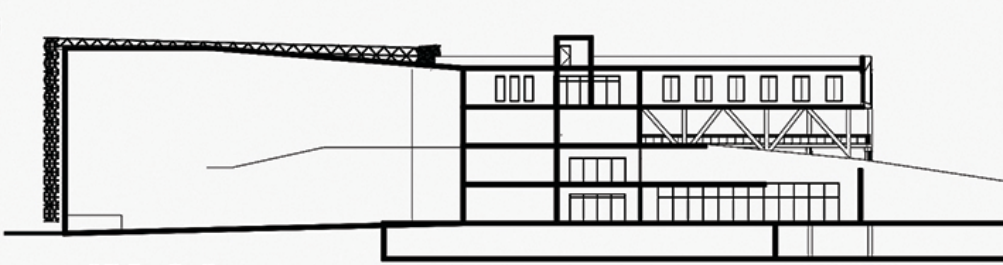

SEC C-C

SCALE 1:400

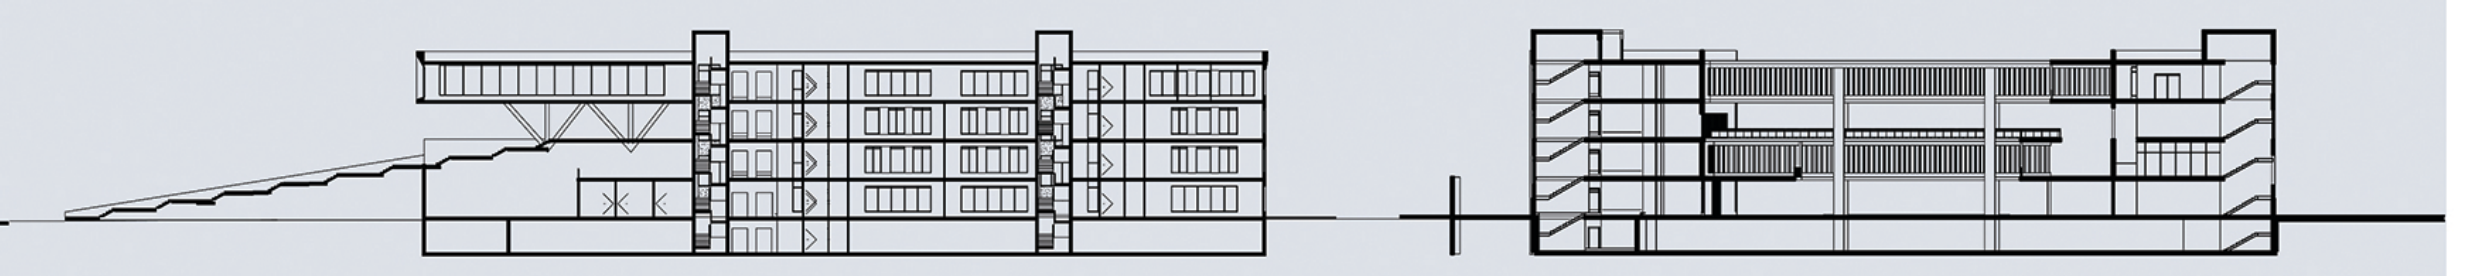

SEC A-A

SCALE 1:400

SEC B-B

SCALE 1:400